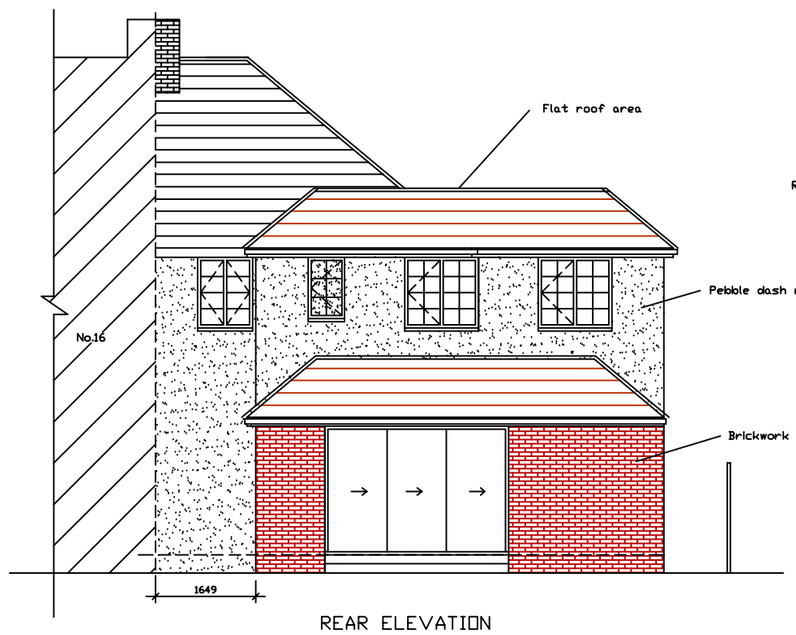

REAR ELEVATION

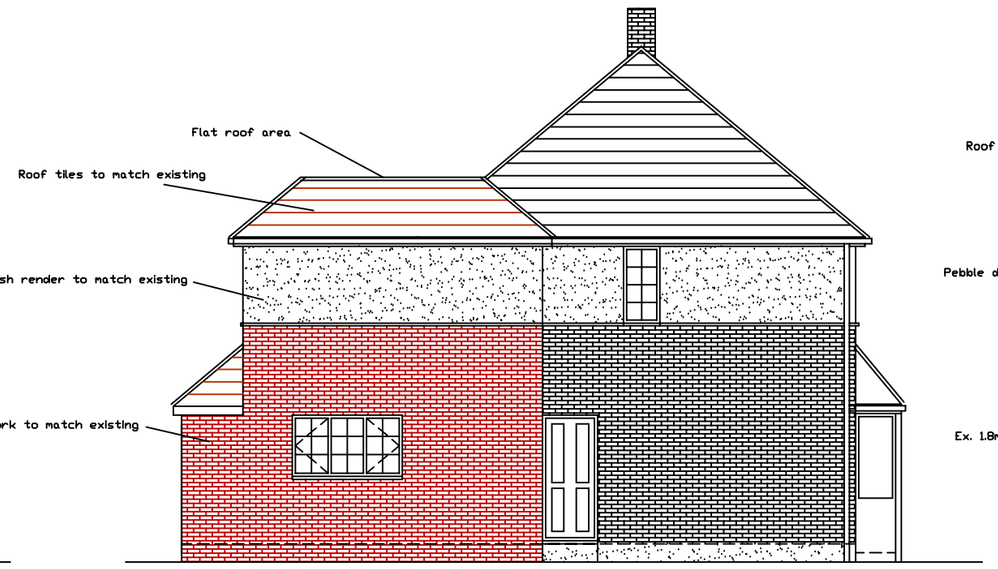

SIDE ELEVATION

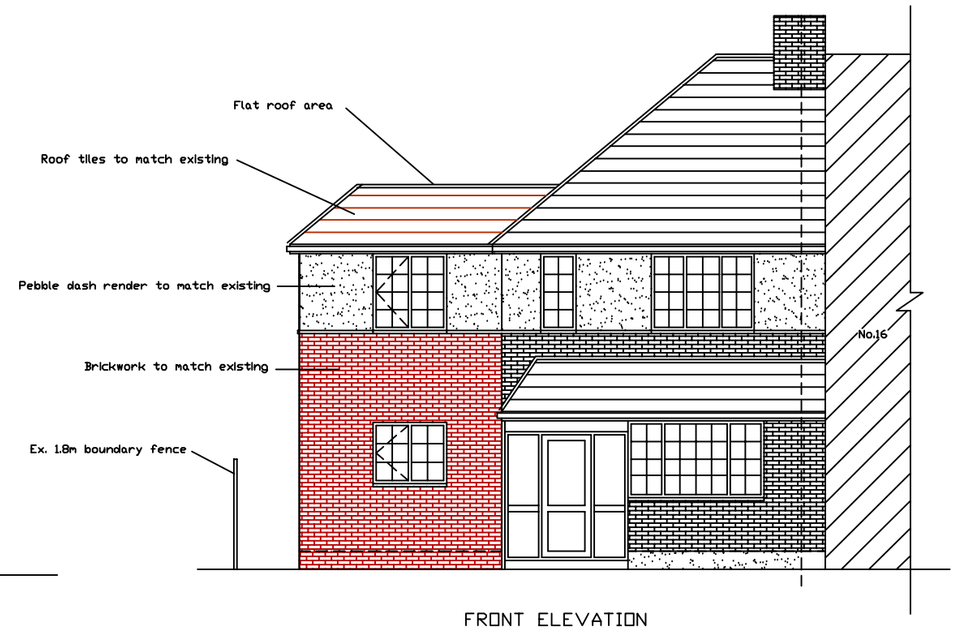

FRONT ELEVATION

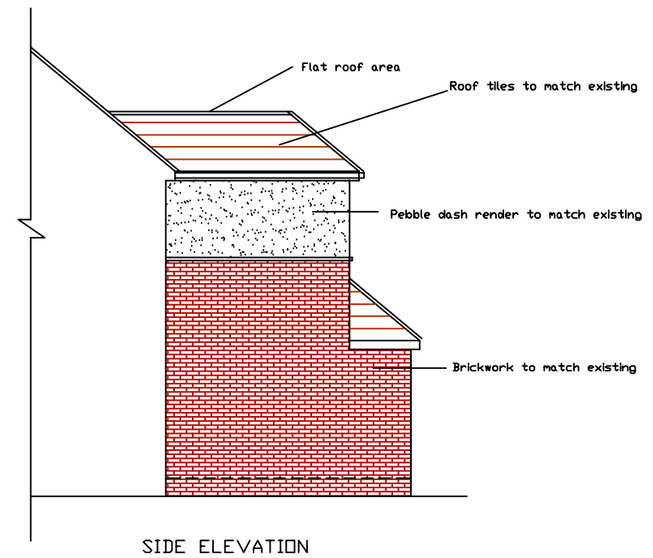

SIDE ELEVATION

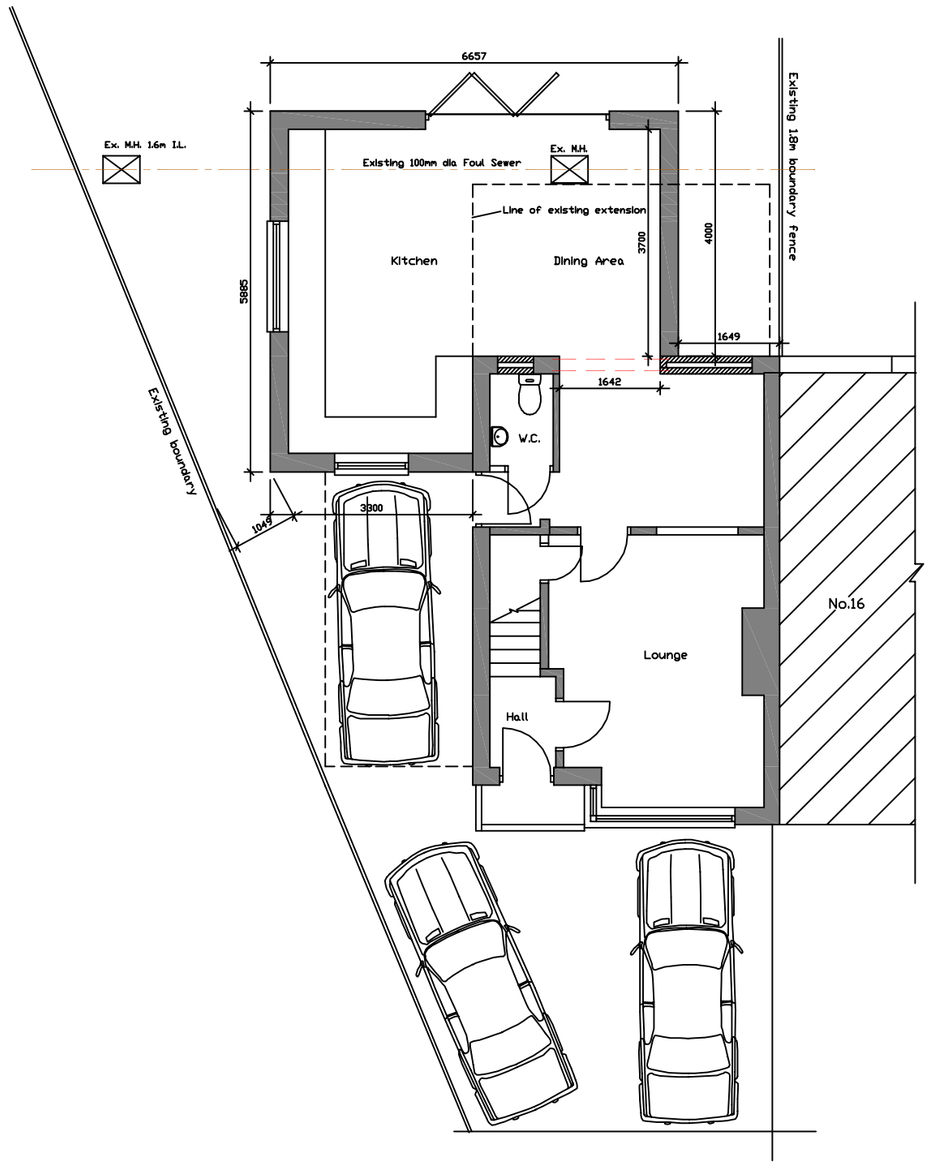

GROUND FLOOR PLAN

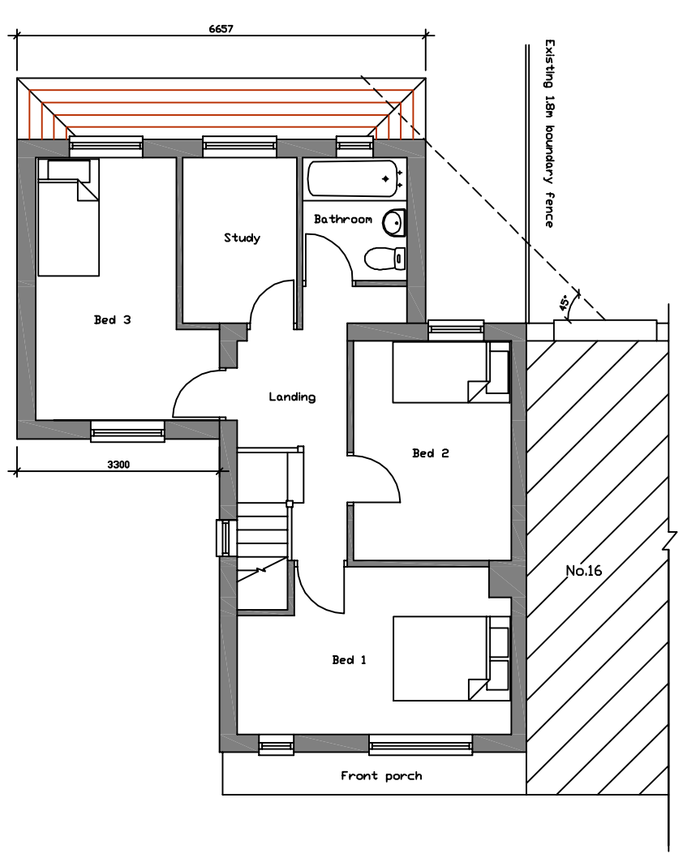

FIRST FLOOR PLAN

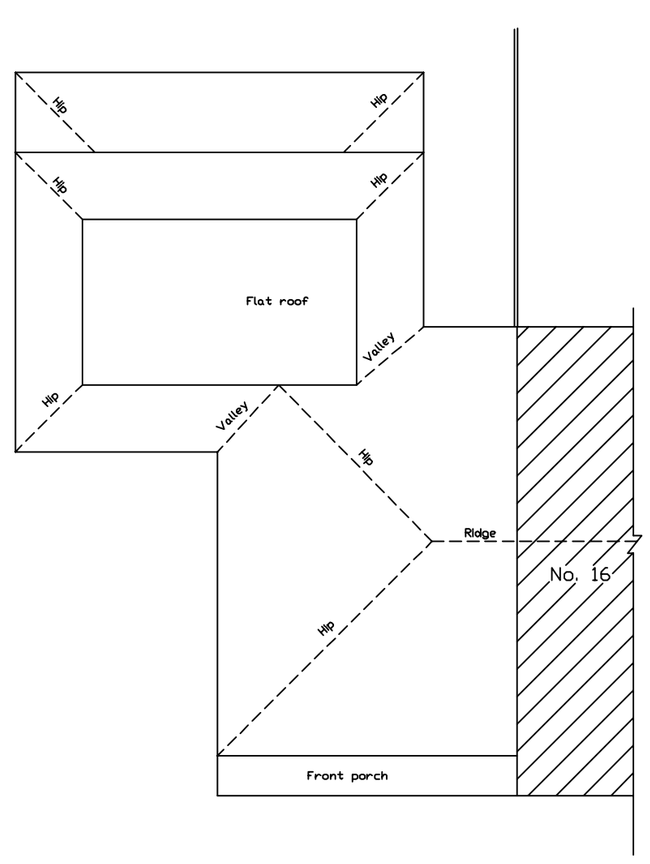

ROOF PLAN

A: Mar 2017 - Extension moved from boundary line to comply with neighbouring right of light

Scale Bar 1:100

0 1 2 3 4 5 6 7 8 9 10m

Address: Proposed extension to 18 Hardwicke Way Hamble SO31 4LN	
Drawing Title: Proposed Plans & Elevations	
Drawing Number Planning/002	Scale: 1:100 @ A2
Date: Mar 2017	Rev: A