
A3


This drawing is copyright and must not be reproduced in any form without express permission. Figured dimensions are to be taken in preference to scaled dimensions and any discrepancies are to be reported to the author.

Revisions

Date	Discription	By

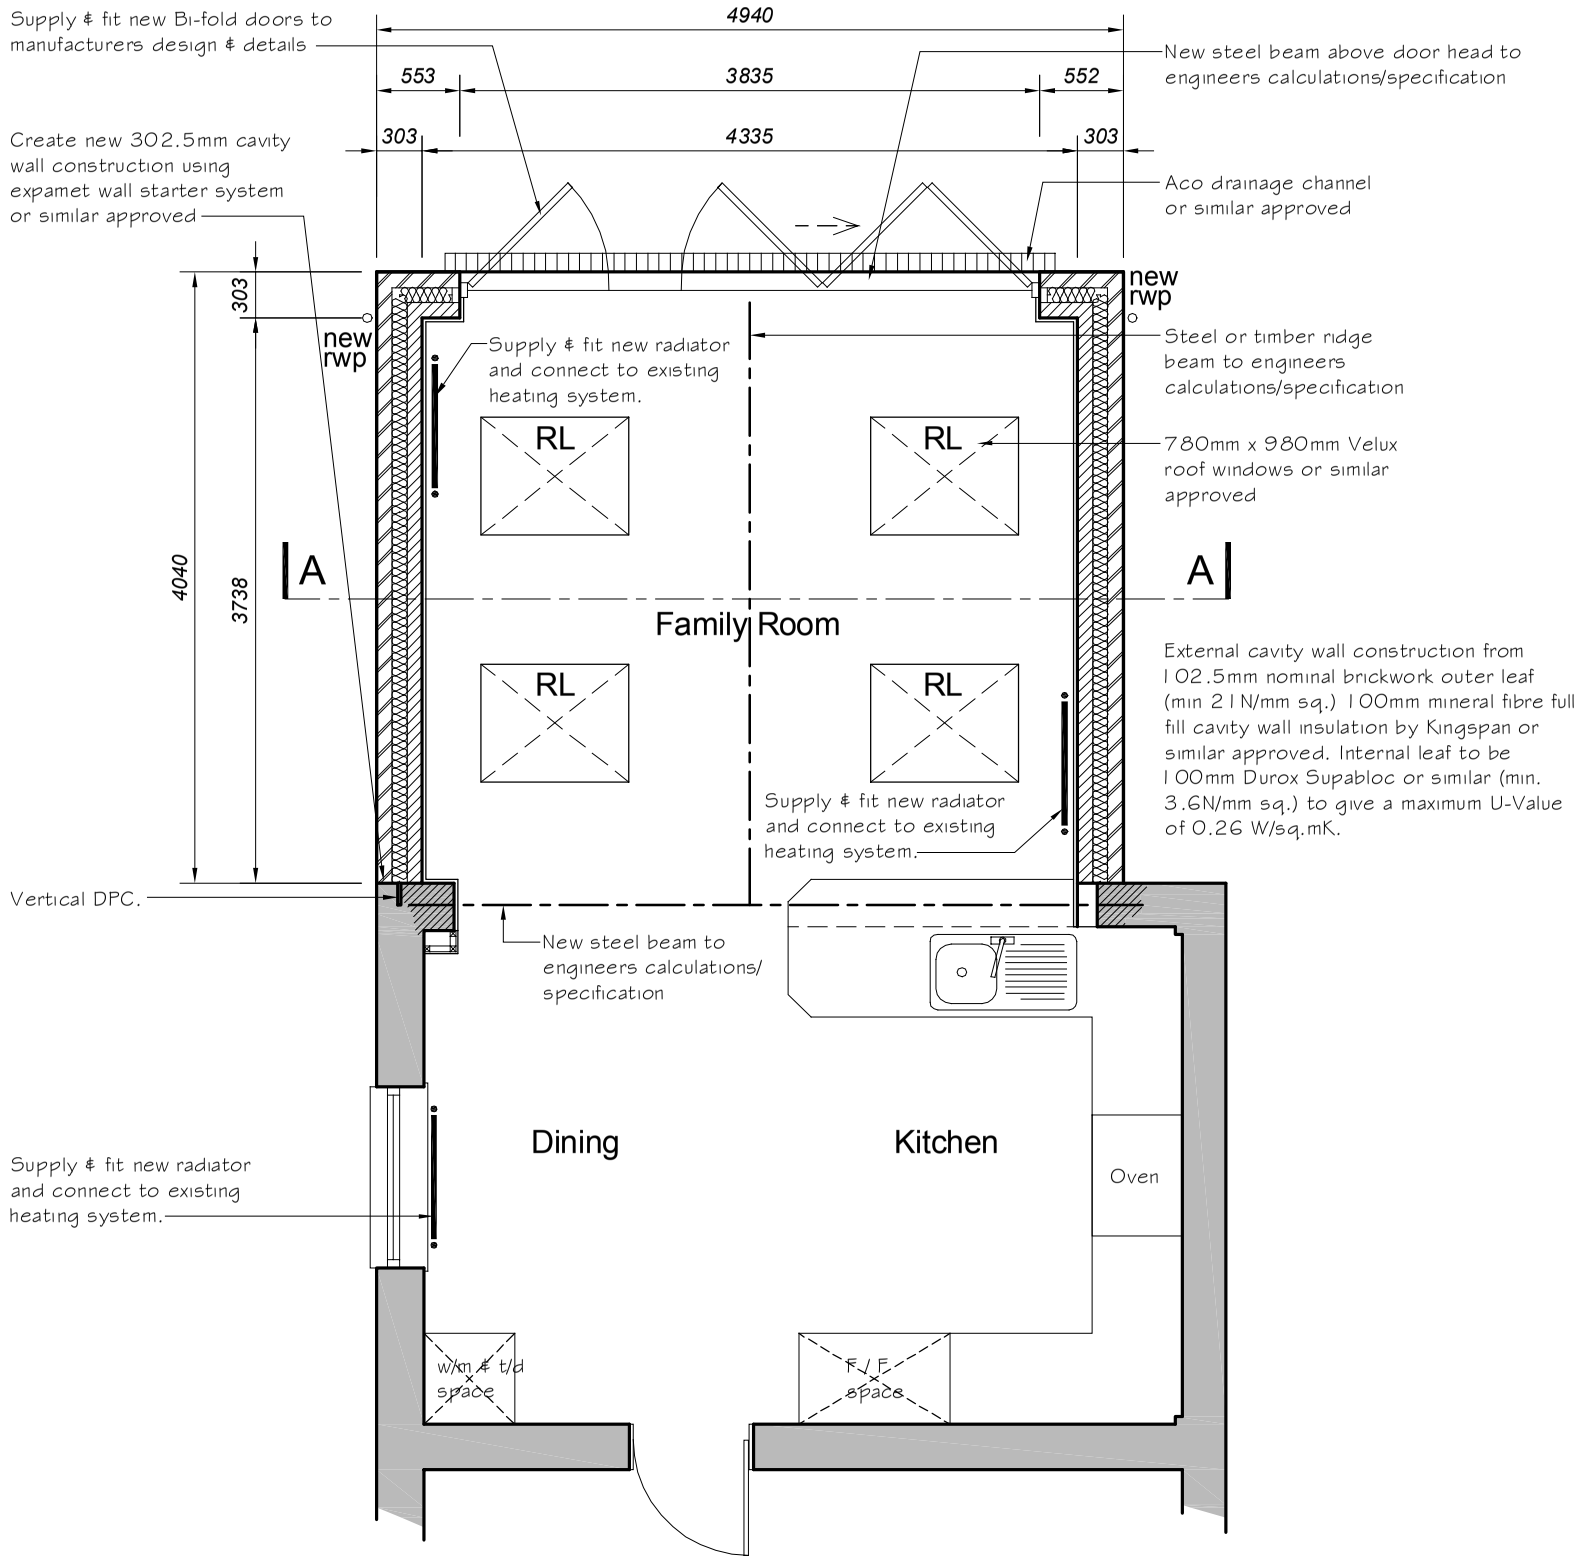

Partial Proposed Ground Floor Plan
(11 Hobb Lane)

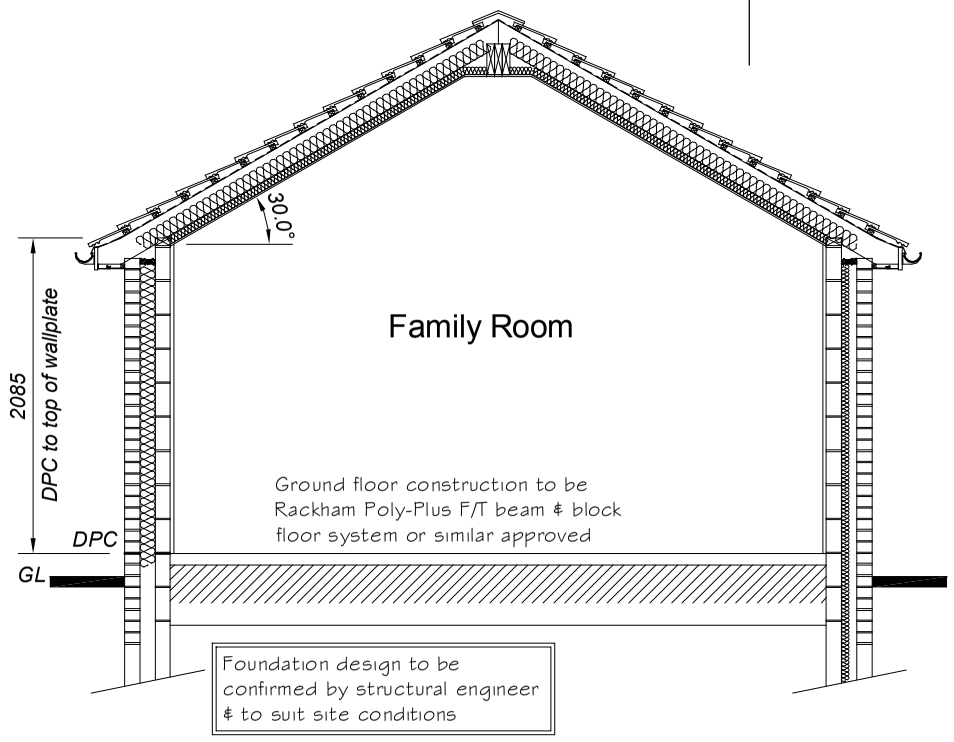

Section A-A

PRELIMINARY

PROJECT: PROPOSED SINGLE STOREY REAR EXTENSION 11 Hobb Lane, Hedge End				CLIENT: Mr & Mrs Hyde 11 Hobb Lane Hedge End, Southampton, Hampshire SO30 0GF		
DRAWING TITLE: Proposed Ground Floor Plan & Section A-A						
JOB NO: CD1201-01	DRG NO: CD11HL 002	SCALE: 1:50 @ A3	DRN BY: -	CKD BY: --	DATE: 22/01/2012	REV: --