
NOTES


All dimensions shown on this drawing are in millimetres.

All dimensions shown on this drawing are to be checked on site before any construction work commences.

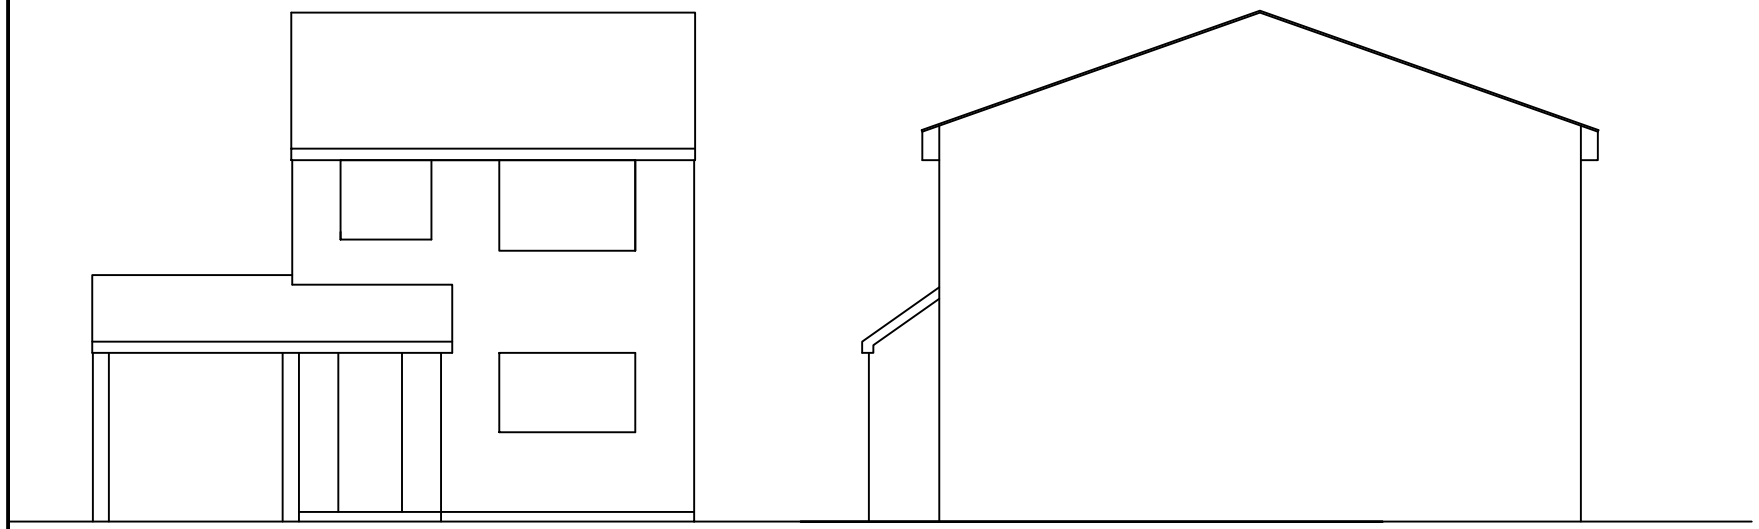


EXISTING FRONT ELEVATION

EXISTING SIDE ELEVATION

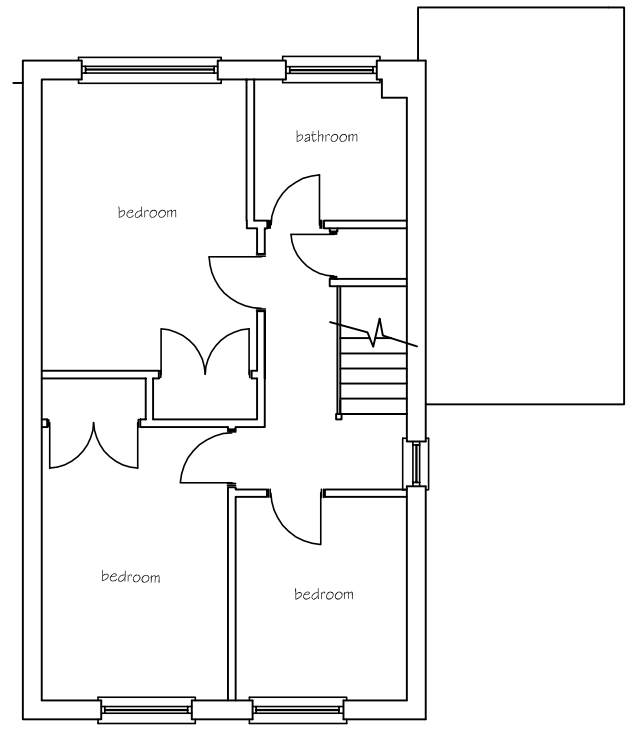


EXISTING FIRST FLOOR PLAN

METRES
0 5
SCALE

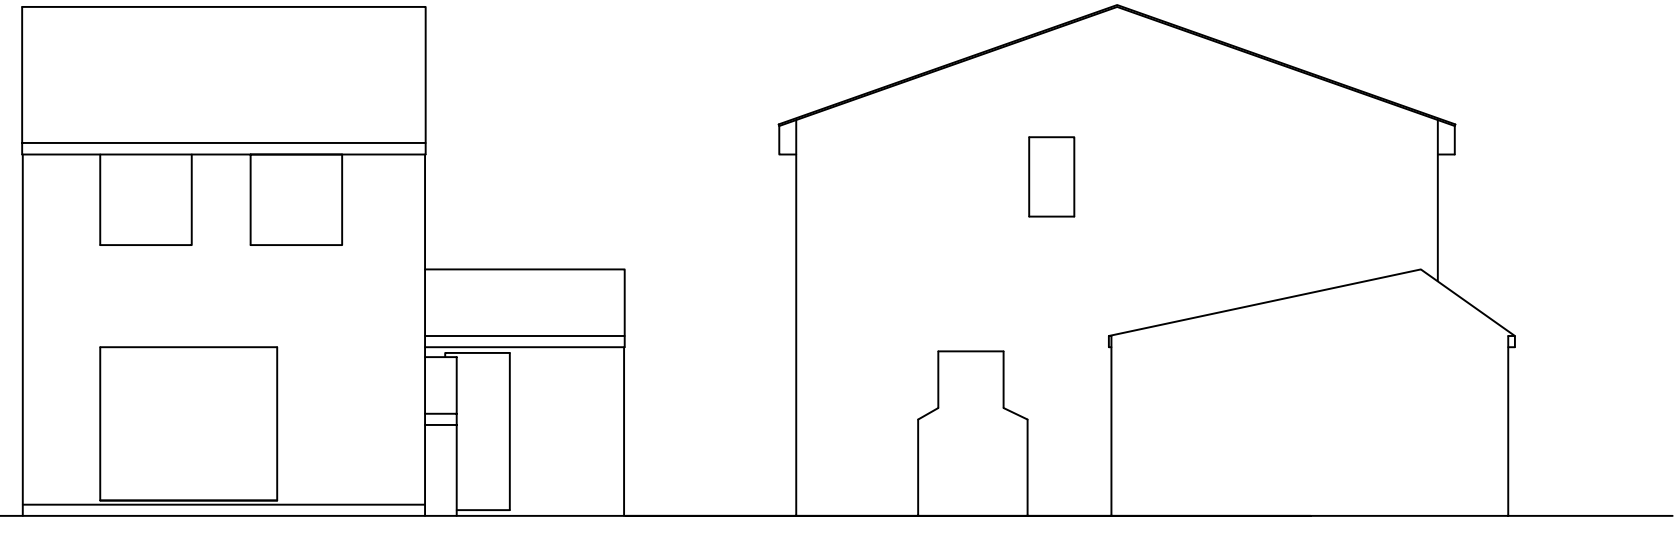

EXISTING REAR ELEVATION

EXISTING SIDE ELEVATION

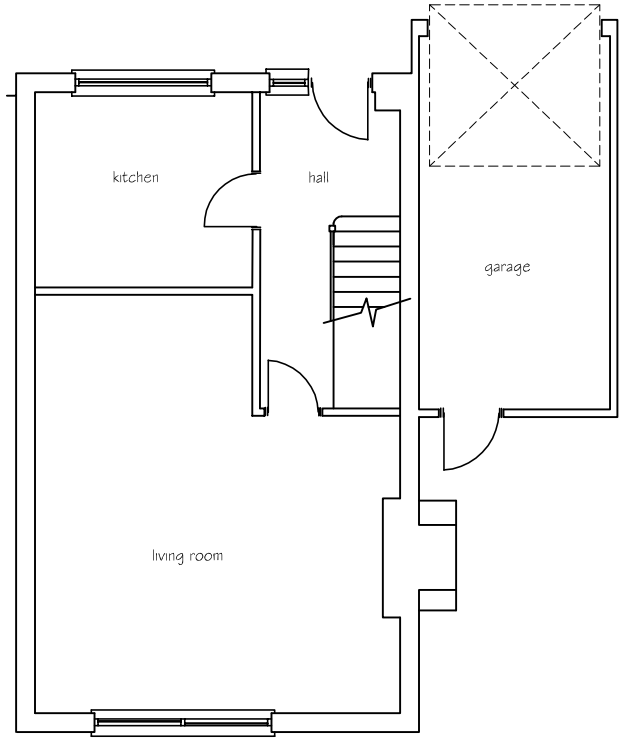

EXISTING GROUND FLOOR PLAN

PLANNING

REV.	AMENDMENT	DATE	DRAWN	CHKD	APPD

CLIENT

MR AND MRS M WARNER

John Guard
Architectural Draughtsman and Planning Consultant
'LITTLEHAVEN' Station Road
Nursling
SOUTHAMPTON SO16 0YD 02380 732173

DRAWN JG
CAD JG
CHECKED
APPROVED

SCHEME
SINGLE STOREY REAR AND SIDE EXTENSION
No 4, FIR CROFT DRIVE, CHANDLERS FORD
HANTS. SO53 2HE

SCALE @ A3 1:100
DATE JULY 2014
JOB No.

DRAWING TITLE
EXISTING ELEVATIONS
AND FLOOR PLANS

DRG No. SW/01/14/001
REV
SUFFIX