

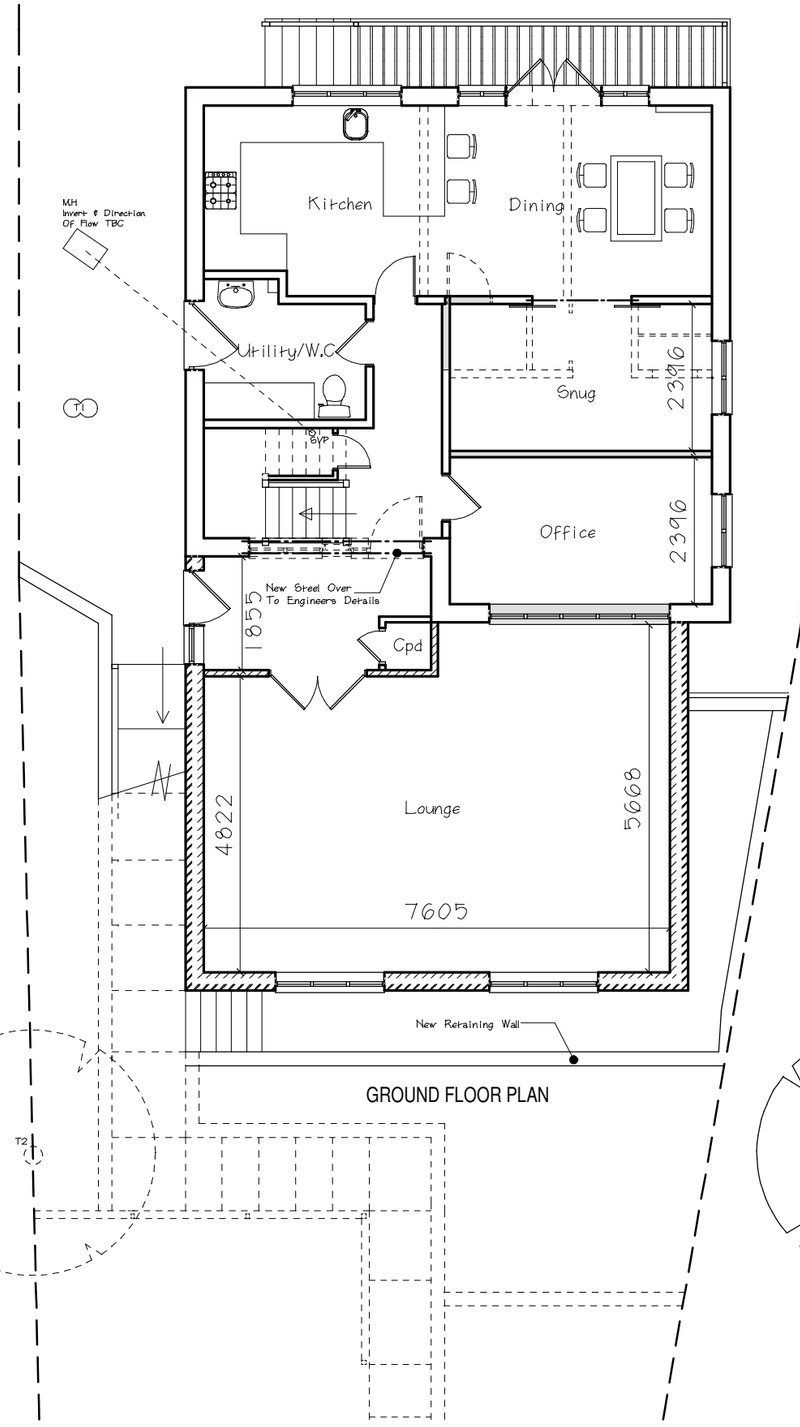


GROUND FLOOR PLAN

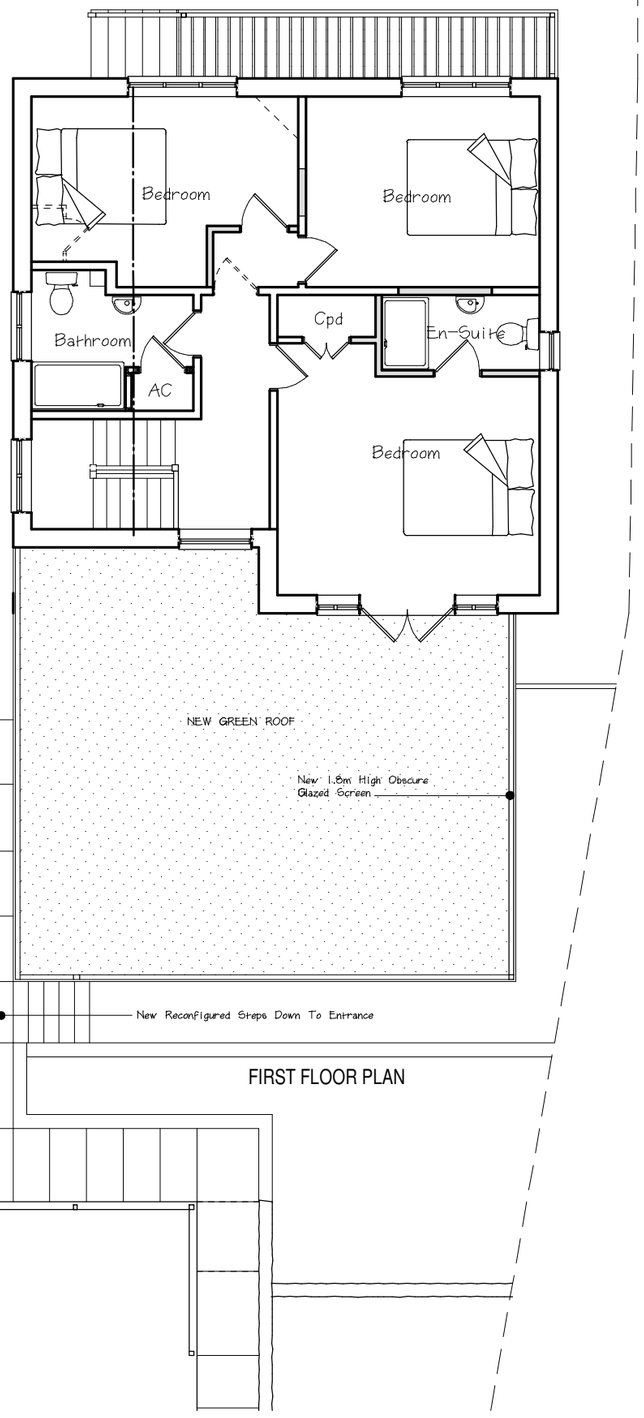

FIRST FLOOR PLAN

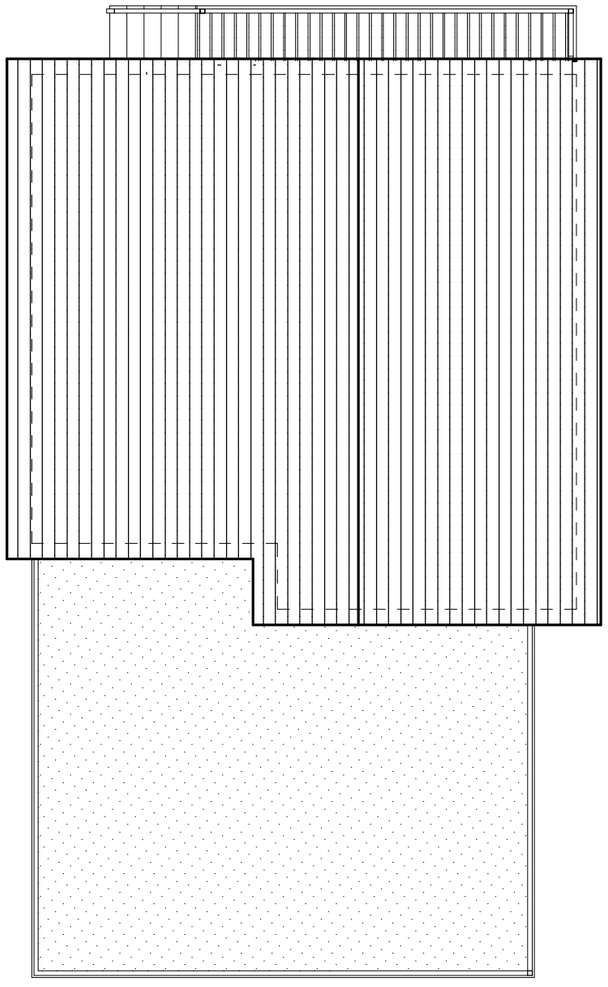

ROOF PLAN

ACA ARCHITECTURAL DESIGN
Tel: 07817616023

Client
Mr C. Targett

Project Title
Bramble Bank, School Rd,
Burlesdon, SO31 8BW

Drawing Title
PROPOSED PLANS

Scale
1:100 On A3 Paper

Drawn By
AC

0 1m 2m 3m 4m 5m

© This drawing is the copyright of ACA Architectural Design. It may not be copied, altered or reproduced without their written authority. This drawing must not be scaled.
IF IN DOUBT ASK ! !

Drawing No.
2011/03

Rev.
A