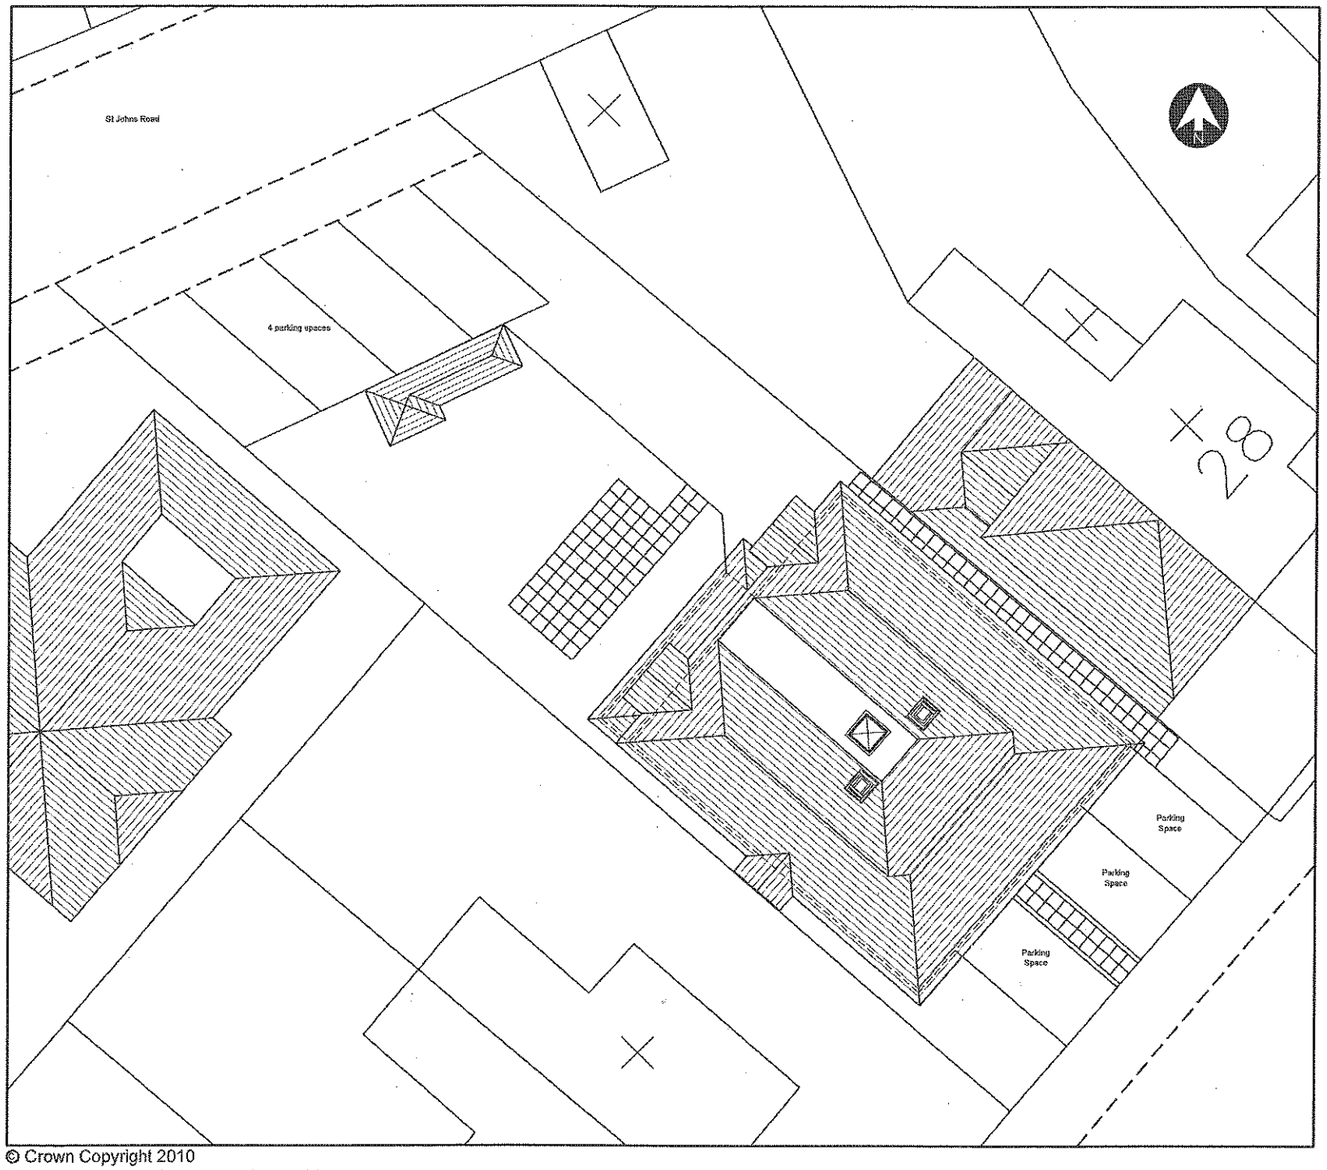

© Crown Copyright 2010
Reproduction in whole or in part is prohibited
without the prior permission of Ordnance Survey.
Licence Number 01115800

SITE PLAN 1:200

0 1 2 3 4 6 8 10 12 14 16 18 20
Scale Metres 1:200

Drawing by:
unsted design
3D Computer Aided
Architectural Design

16 Hazel Close,
Chandlers Ford,
EASTLEIGH,
SO53 5RF.

Tel: 023 80274720
Fax: 023 8027 4720
Email: info@UnstedDesign.co.uk
Web Site: www.UnstedDesign.co.uk

Legend
New Work Outline
45 Degree Sight Line

Utilities/Highways/Enviroment: It is the responsibility of the client or their contractor to liaise with Utility Providers, Highways Authority's and Enviroment Agency and to ensure that all approvals are in place unless Unsted Design have been given written instructions to act your behalf.

Dimensions: All dimensions to be checked on site prior to the commencement of any work. Do not scale from this drawing for construction purposes.

Copyright: The copyright for this drawing remains the property of Unsted Design. It cannot be copied, altered or reproduced in any form without the writen consent of Unsted Design. It cannot be passed to a third party without the written consent of Unsted Design.

Party Wall Agreements: It is the sole responsibility of the building owner or their contractor to draw up any agreements or notices required to comply with the Party Wall Act. This drawing does not guarantee the position of the boundary.

Client: JOHN FINNEGAN,
Property Address: 32 ST JOHNS ROAD,
HEDGE END,
SOUTHAMPTON,
SO30 4AG.

Drawing Contents: SITE PLAN

Purpose: PLANNING APPLICATION
Scale: 1:200
Date: 24th December 2011 *Drawn by:* MKU

Revision:

Drawing Number	Client	Type	Job No	Sheet size
022	CAPPER	SP	22110	A3