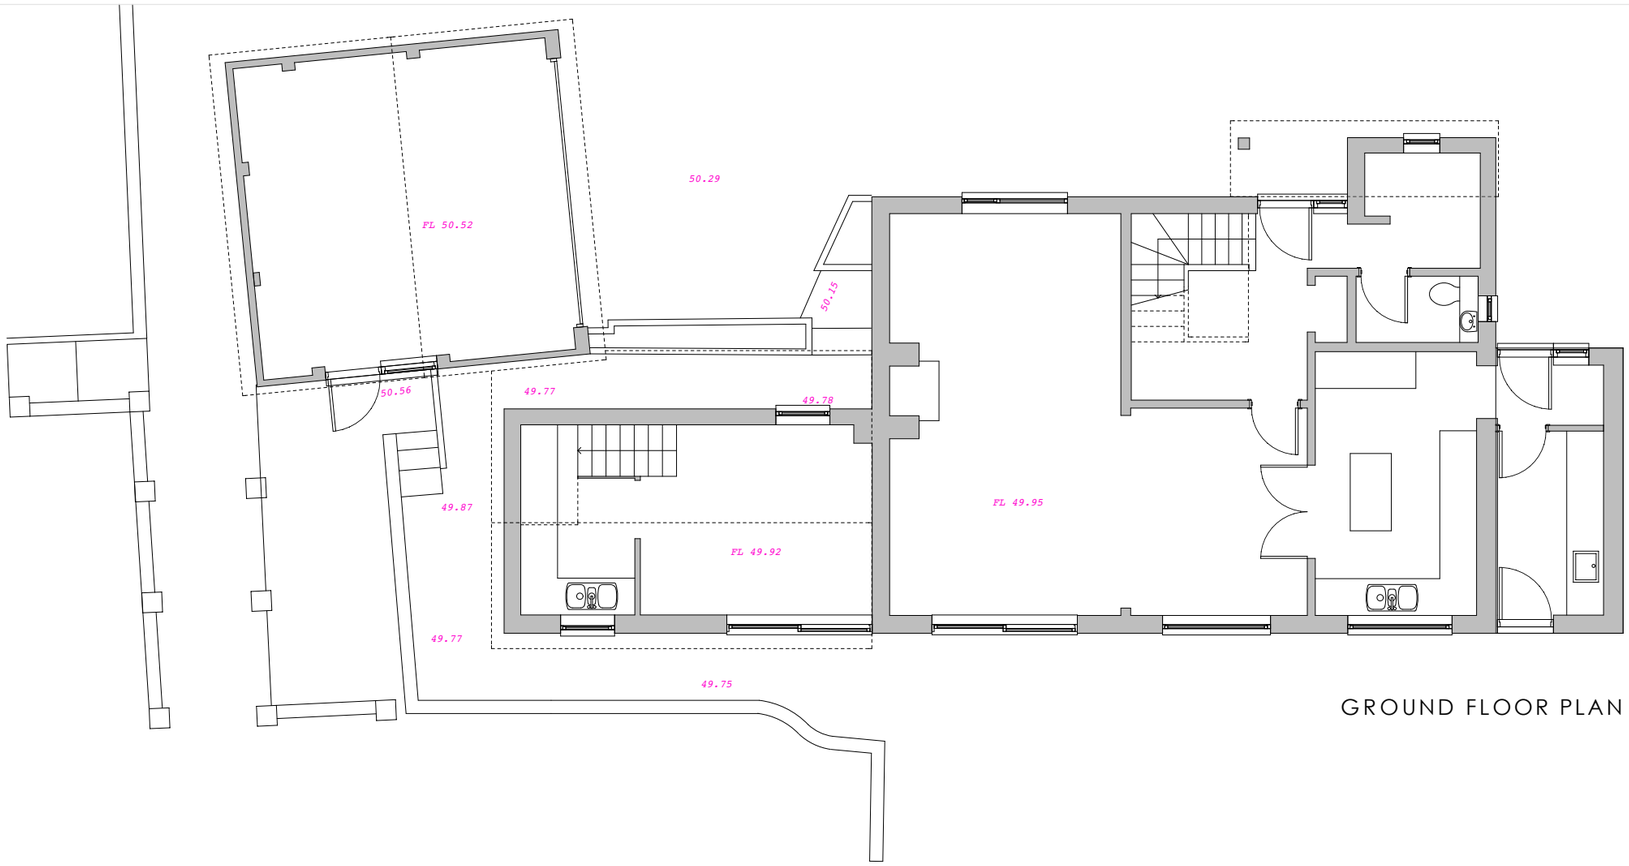

GROUND FLOOR PLAN

FIRST FLOOR PLAN

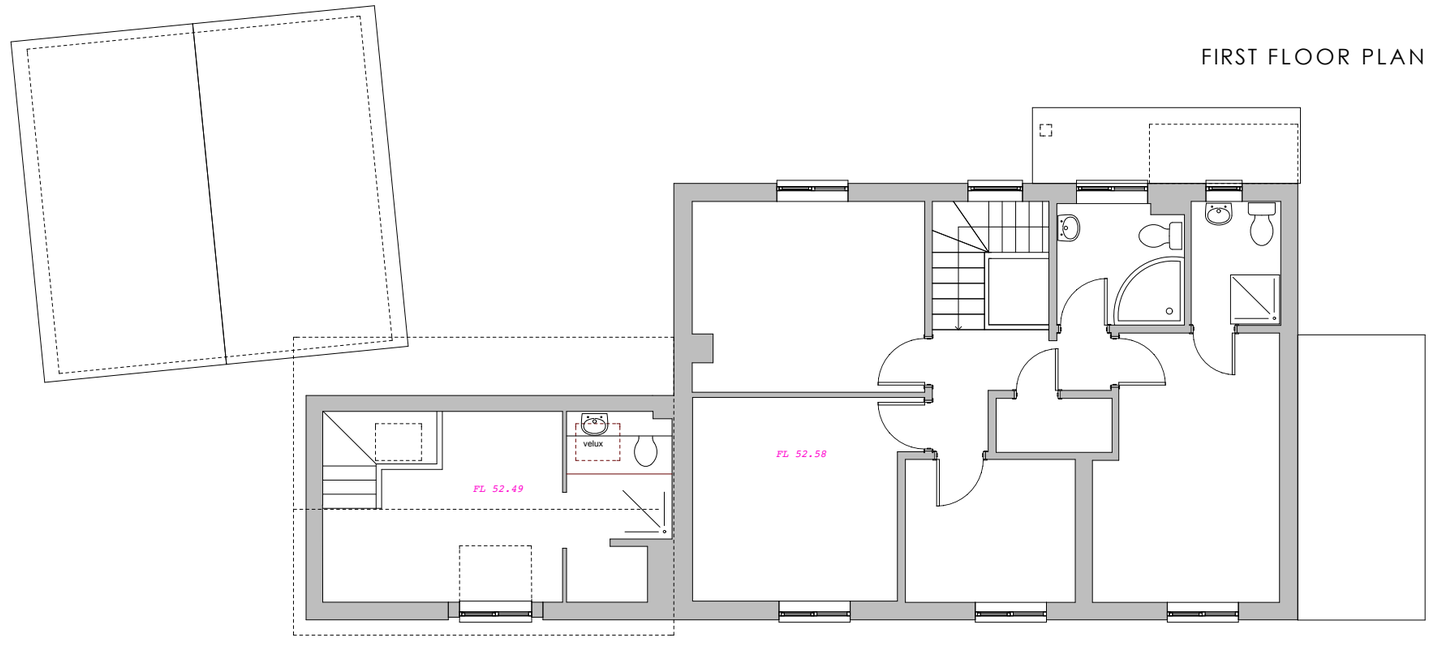

N

0 1 5m

13 Andover Road North
Winchester
Hampshire SO22 6NN
01962 888499 • **amunden@me.com**

Anthony Munden Architect
BA(hons) Dip Arch RIBA

Project
20 Bishops Court
Bishopstoke
SO50 6PE

Drawing
Existing Floor Plans
January 2015

Drawing Number
2081/P02
1:100 @ A3

Revision