

Location Plan
AS EXISTING
Scale 1:1250

N

0 10m 20m 30m 40m 50m

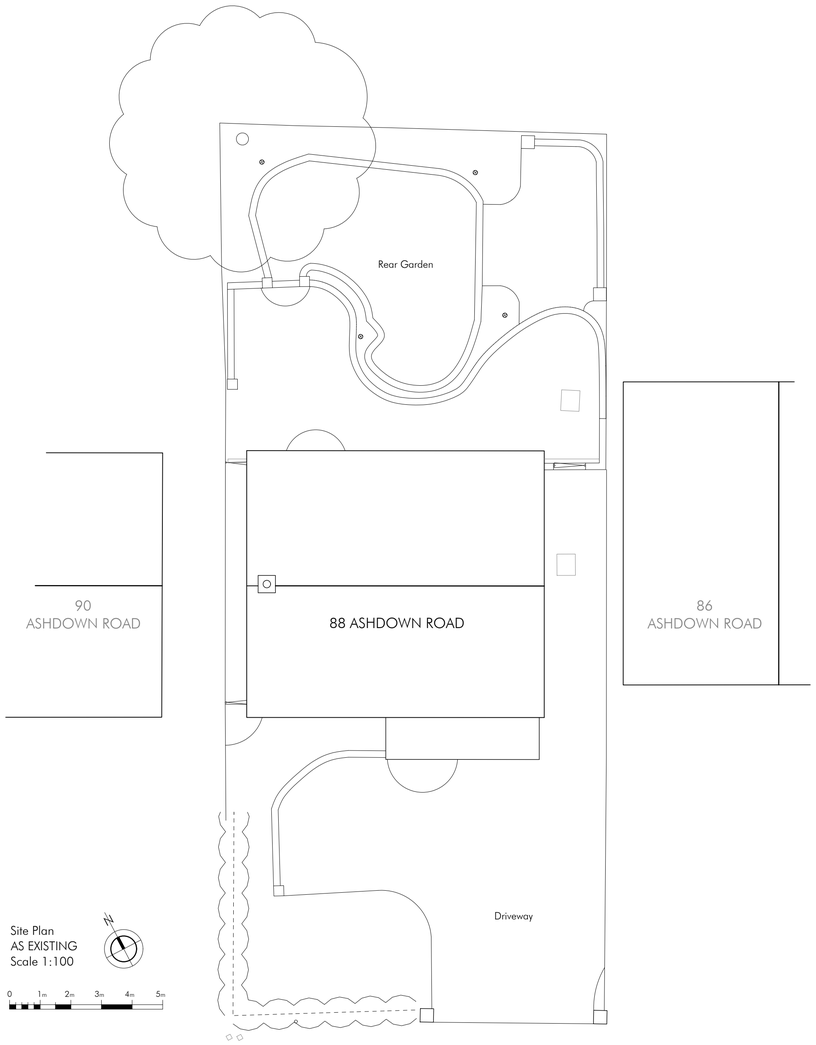

Site Plan
AS EXISTING
Scale 1:100

N

0 1m 2m 3m 4m 5m

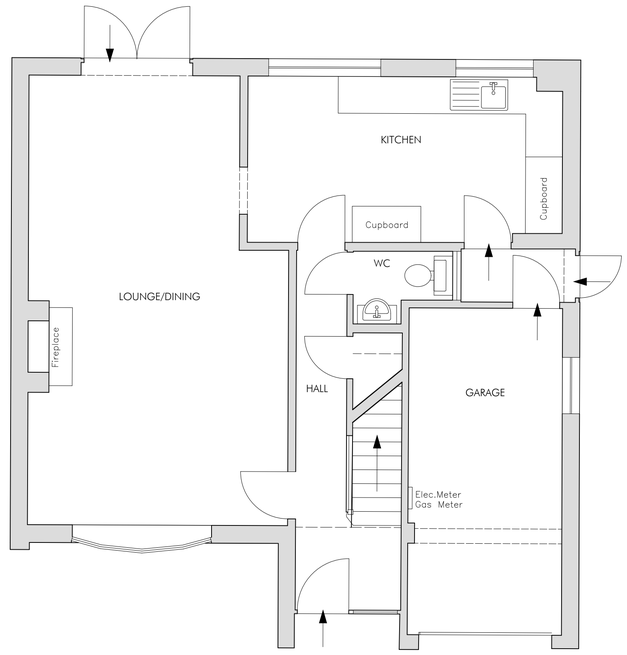

Ground Floor Plan
AS EXISTING
Scale 1:50

N

0 0.5m 1m 1.5m 2m 2.5m

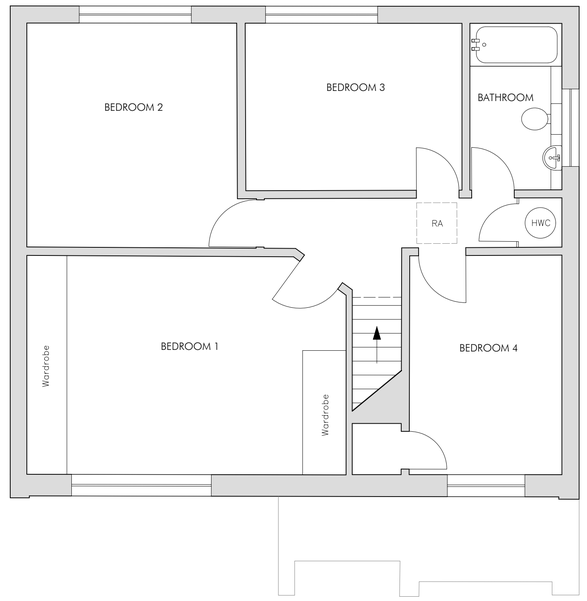

First Floor Plan
AS EXISTING
Scale 1:50



South West Elevation
AS EXISTING
Scale 1:100

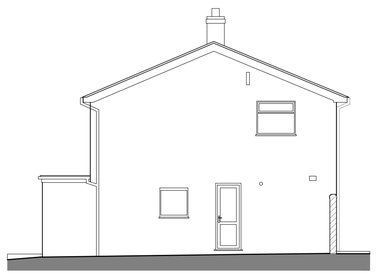

South East Elevation
AS EXISTING



North East Elevation
AS EXISTING

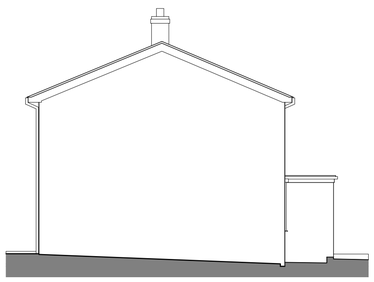

North West Elevation
AS EXISTING

Rev. No.	Rev. Description	Rev. Date
-	-	-

SC Architecture
Anchor House, School Lane
Chandlers Ford, Eastleigh
Hampshire SO53 4DY
T: 023 8026 9222
E: info@sc-architecture.co.uk
W: www.sc-architecture.co.uk

Project Title:

88 Ashdown Road,
Chandlers Ford
SO53 5QG

Drawing Title:

Location & Site Plan
Floor Plans
Elevations
AS EXISTING

Date:	Sep' 16	Drawing No.:	3972-P-01
Scale:	As Indicated		
Drawn:	ML		
Checked:	MSS	Revision:	-

This drawing is the copyright of this company and must not be reproduced or used without permission. Annotated dimensions are to be taken in preference to scaled dimensions and site dimensions must be checked before work is commenced

Original Drawing Size: A1