
4 FARM CLOSE, SO31

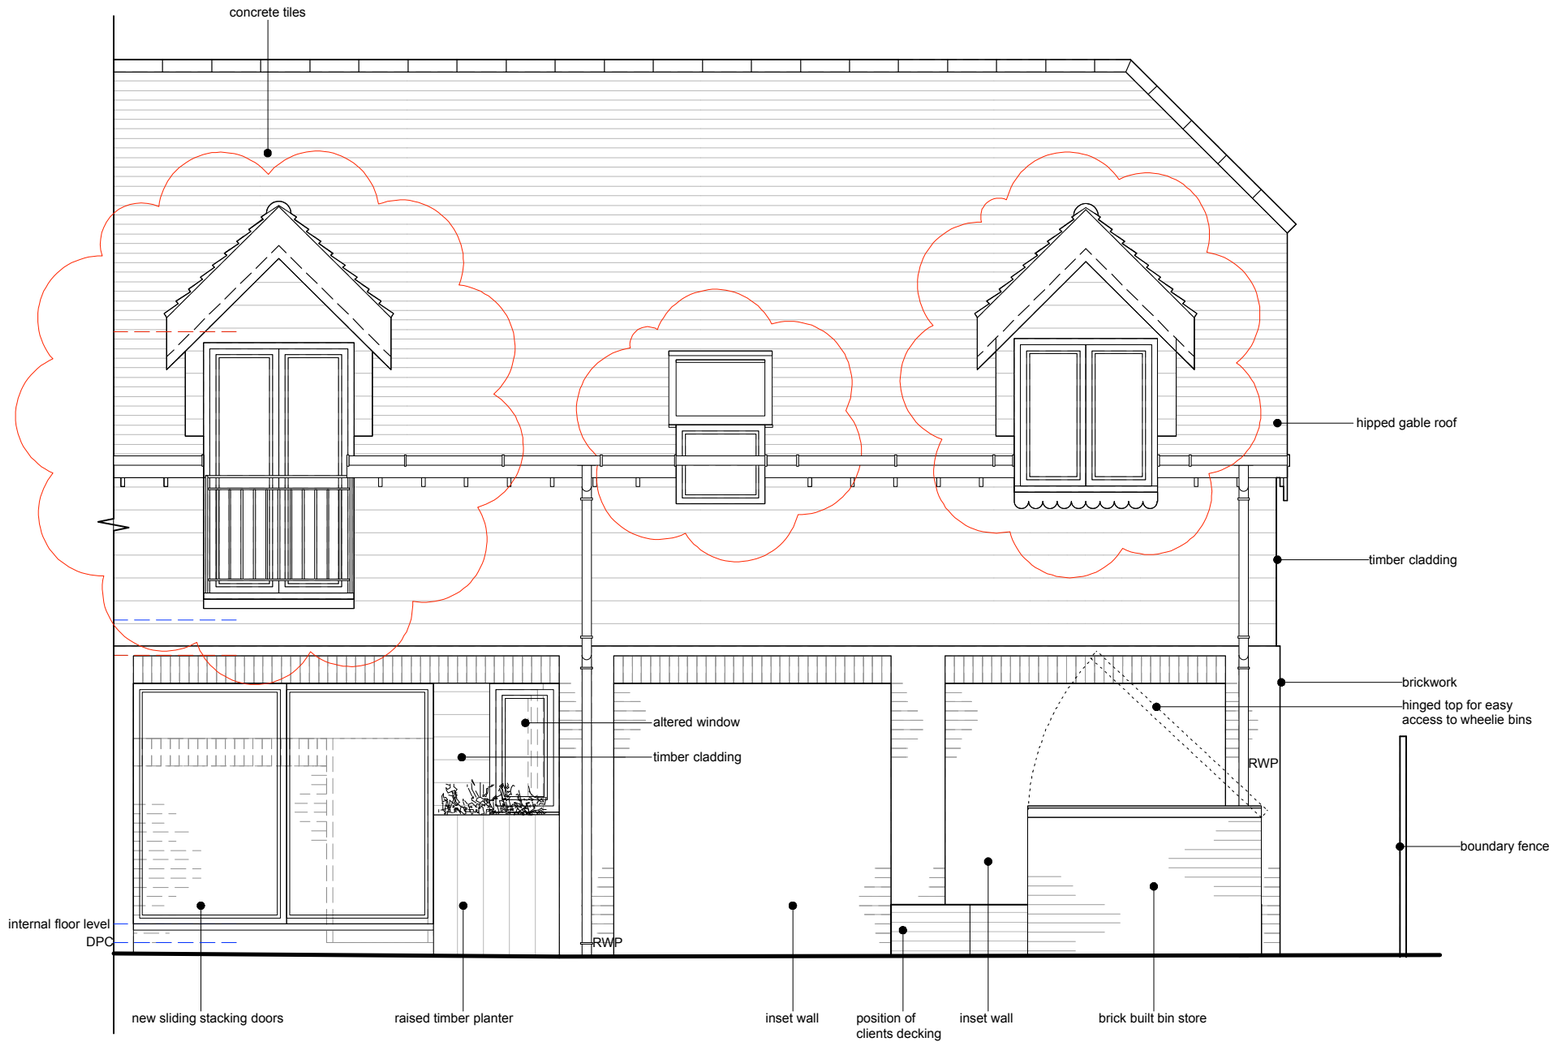

N.B. HARD LANDSCAPING PARTIALLY SURVEYED & SHOWN SCHEMATICALLY DRAWN

REAR ELEVATION AS PROPOSED 1:50 @ A3

revision	date	drawn	description
A	01.11.13	PT	Central dormer omitted, rear dormers & rooflight retained as existing, bin/cycle store added

LA HALLY ARCHITECT

38 LEIGH ROAD EASTLEIGH SO50 9DT
07789 300 937 02380 616 698
www.lahally.com design@lahally.com

DRAWING STATUS: ISSUED FOR PLANNING

client: MR. & MRS. LANGLEY

job: 4 FARM CLOSE, SO31

drawing: REAR ELEVATION AS PROPOSED

date	drawn	scale	drawing no.	rev
SEP 2013	AS/LH	1:50 @ A3	338.PL.006	A