DO NOT SCALE FROM THIS DRAWING CHECK ALL DIMENSIONS ON SITE

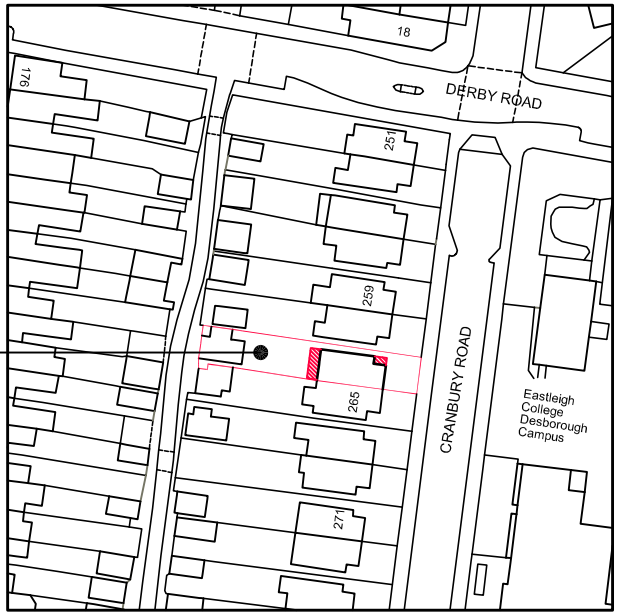

The site
263 Cranbury Road
SO50 5HR

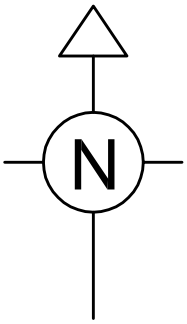

Site Location Plan

Scale 1:1250

20 0 20 40 60 80 100

Meters

OS Site map product information
Serial Number: OI839779
Supplied by: Latitude Mapping LTD
Produced 08 April 2015 from the Ordnance Survey National Geographic Database and incorporating surveyed revision available at this date. © Crown Copyright 2015

29 Somervill Drive
Fareham
PO16 7QL

Site Location Plan

Aug 2014	Scale 1:1250	DRG No. 004	