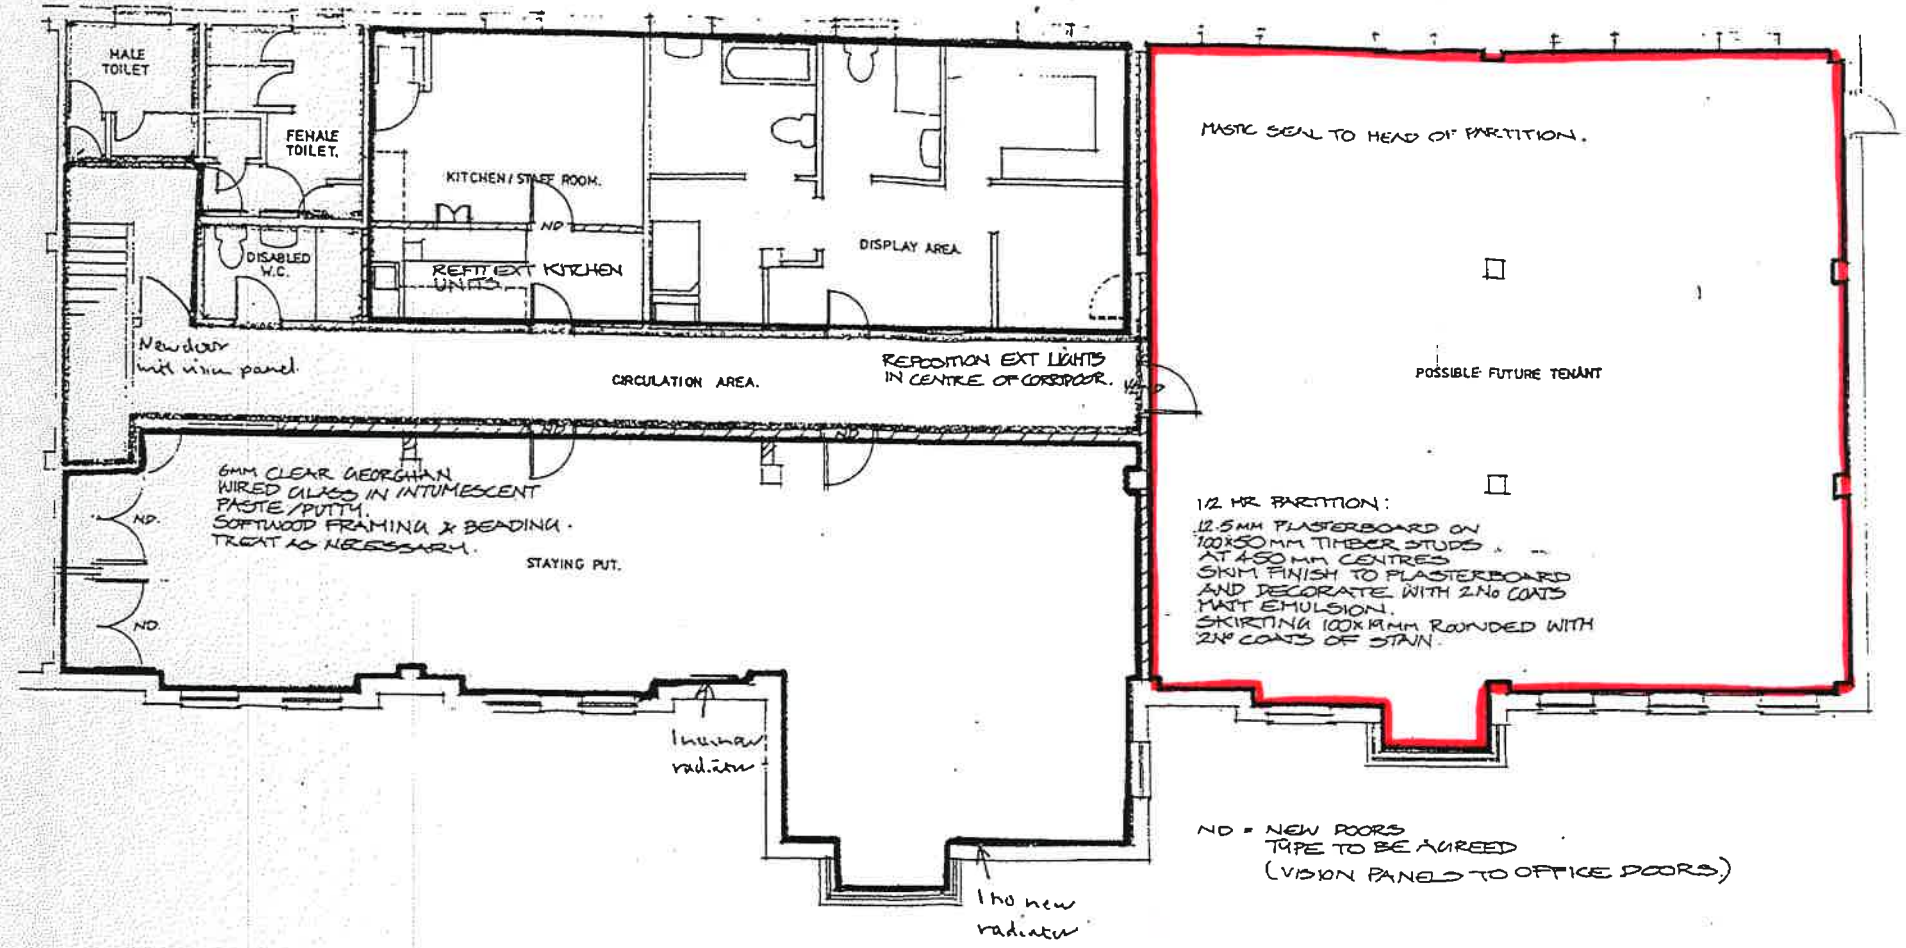
MALE TOILET
FEMALE TOILET.
KITCHEN / STAFF ROOM.
ND
DISABLED W.C.
REFIT EXT KITCHEN UNITS.
DISPLAY AREA
New door with vision panel.
CIRCULATION AREA.
REPOSITION EXT LIGHTS IN CENTRE OF CORRIDOOR.
MASTIC SEAL TO HEAD OF PARTITION.
POSSIBLE FUTURE TENANT
6MM CLEAR GEORGHAN WIRED GLASS IN INTUMESCENT PASTE/PUTTY.
SOFTWOOD FRAMING & BEADING.
TREAT AS NECESSARY.
ND.
ND.
STAYING PUT.
1/2 HR PARTITION:
12.5MM PLASTERBOARD ON 100x50MM TIMBER STUDS AT 450MM CENTRES
SKIM FINISH TO PLASTERBOARD AND DECORATE WITH 2No COATS MATT EMULSION.
SKIRTING 100x19MM ROUNDED WITH 2No COATS OF STAIN.
1 no new radiator
1 no new radiator
ND = NEW DOORS
TYPE TO BE AGREED
(VISION PANELS TO OFFICE DOORS)