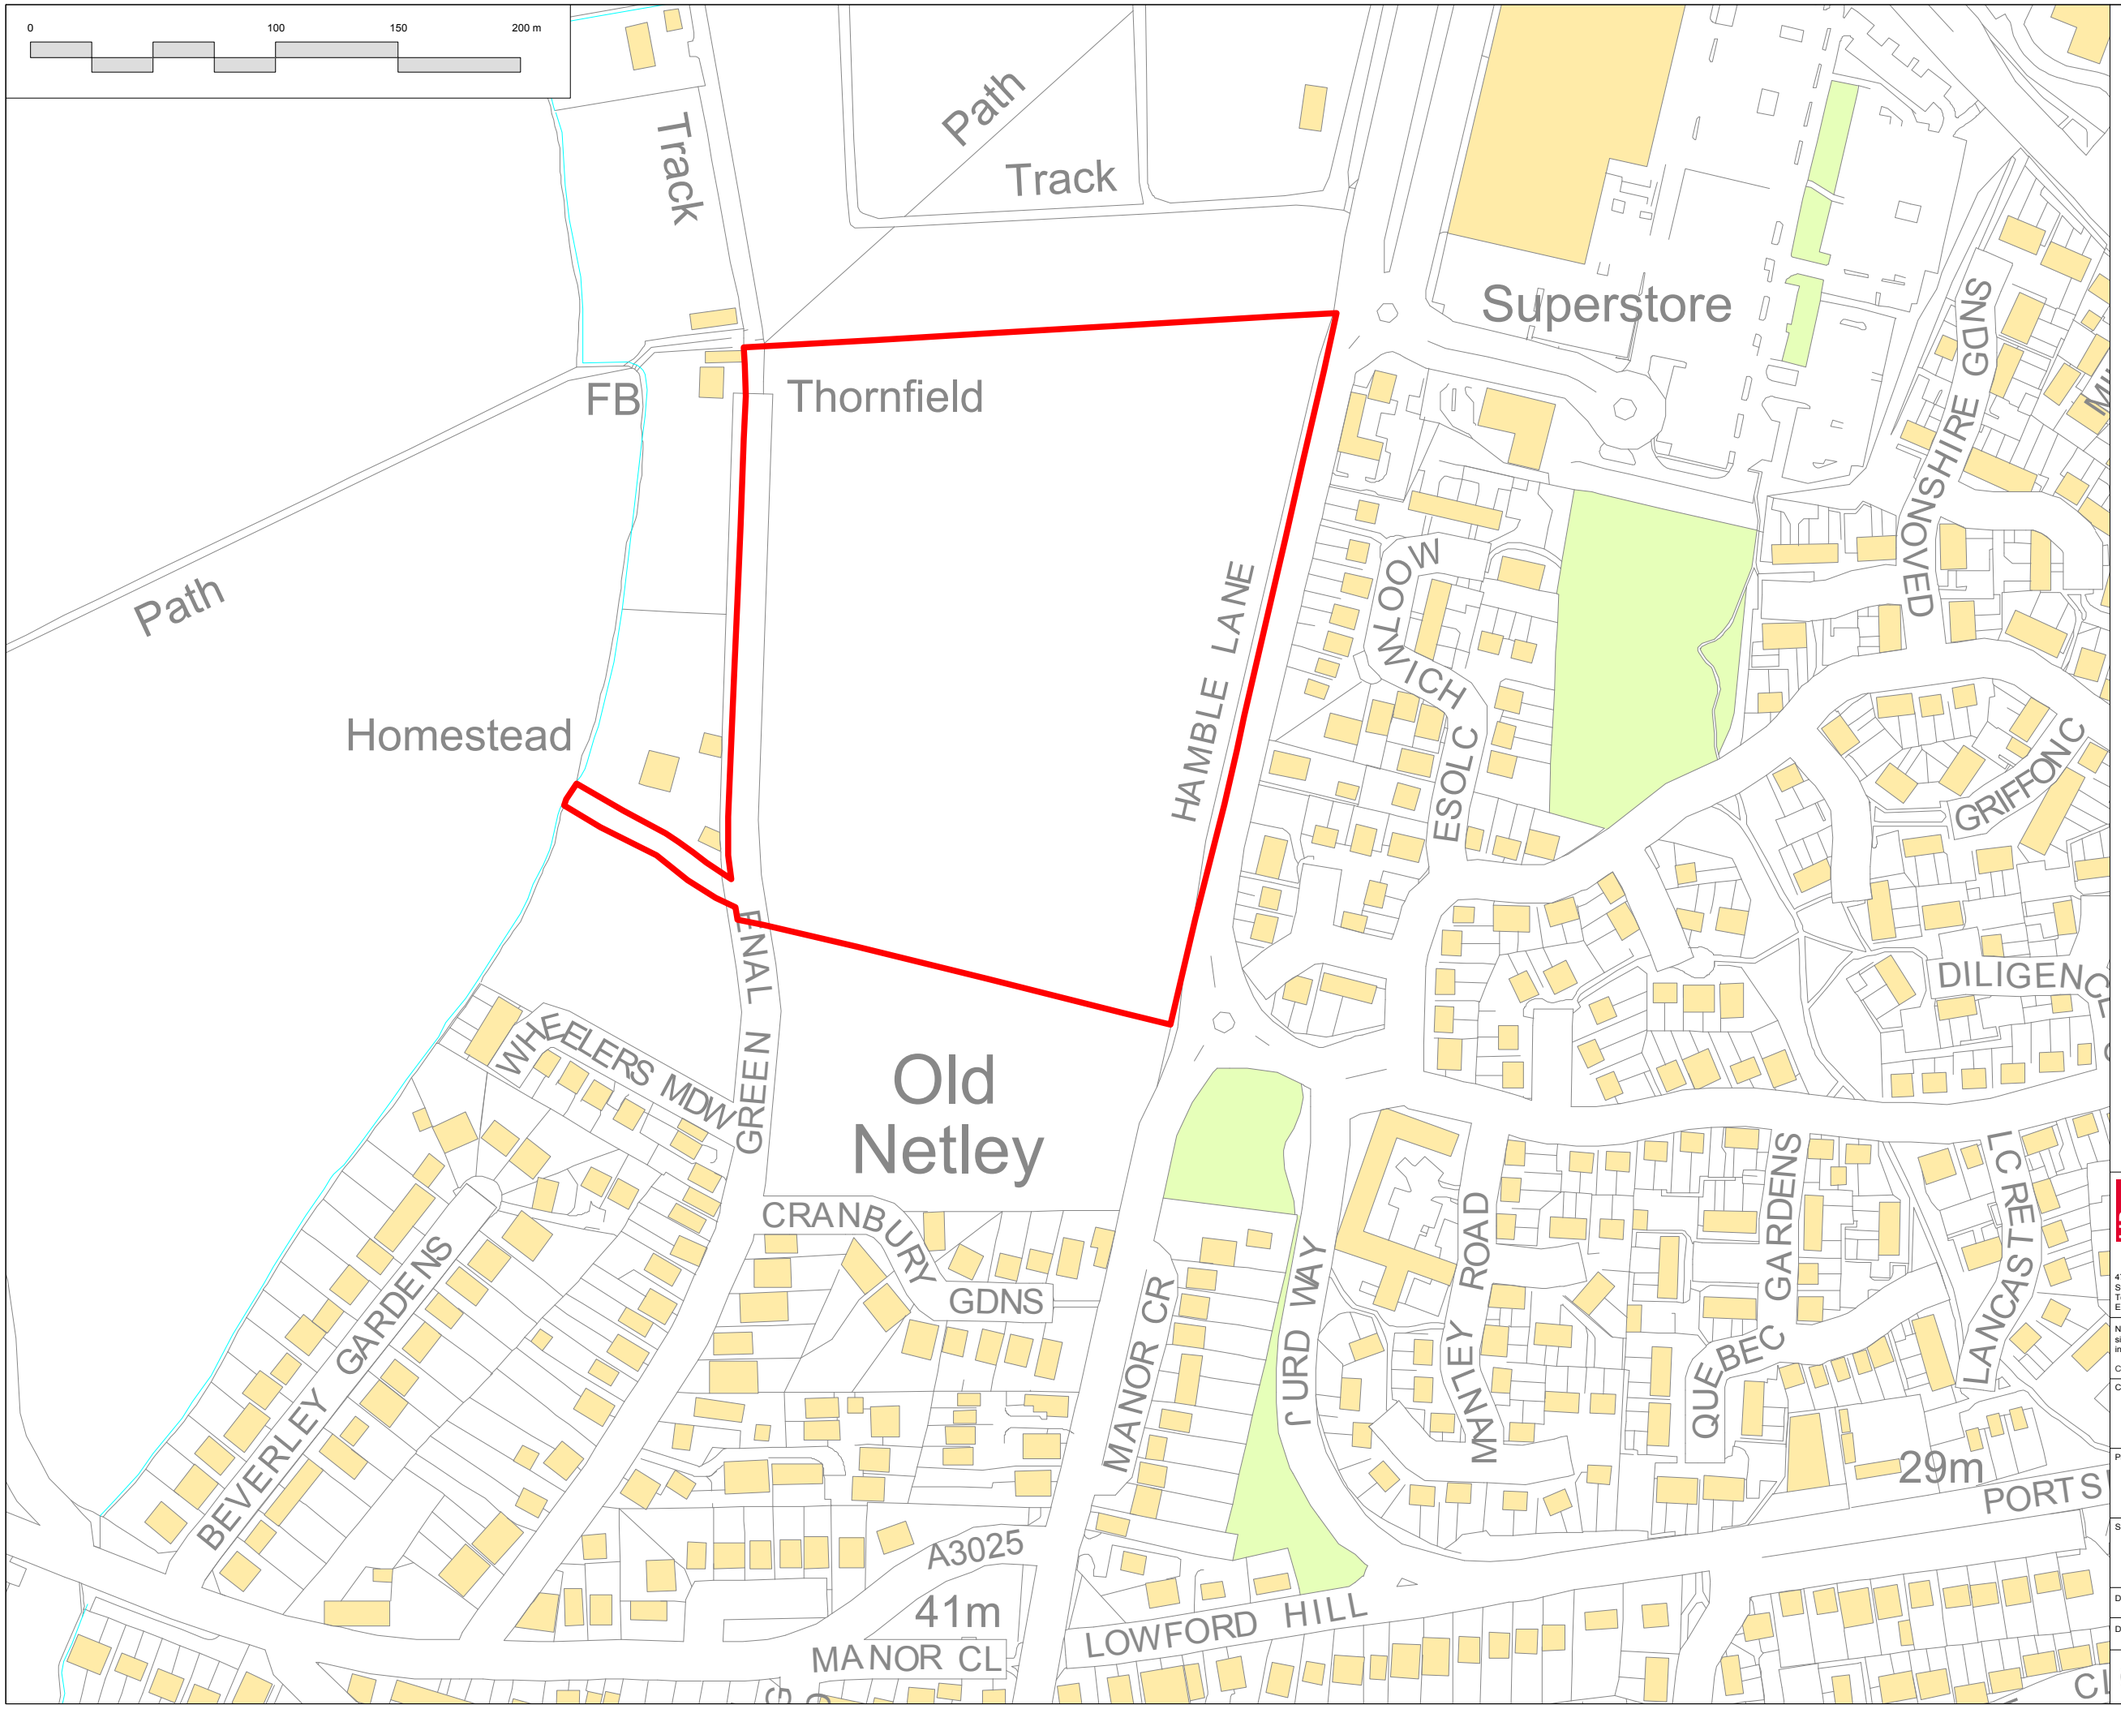

Ordnance Survey, (c) Crown Copyright 2015.
All rights reserved. Licence number 100022432

UP

47 Phoebe Way, Oakhurst
Swindon, Wilts, UK, SN25 2JQ
Tel: 01793 744964 / 07766 164794
E: admin@urbanperspective.co.uk W: www.urbanperspective.co.uk

Notes: Contractors are not to scale from this drawing. All dimensions to be checked on site and any discrepancies, ambiguities and/or ommisions between this drawing and information given elsewhere must be reported to this office. If in doubt, ask.

Copyright © Urban Perspective Studio Ltd 2015. All Rights Reserved.

Client: Taylor Wimpey

Project: Hamble Lane
Bursledon

Sheet Title: Site Location Plan

Date: 06.07.15 Scale: 1:2500@A3 Drawn: CHx

Dwg No: UP00056-12

www.urbanperspective.co.uk