PROPOSED REAR ELEVATION

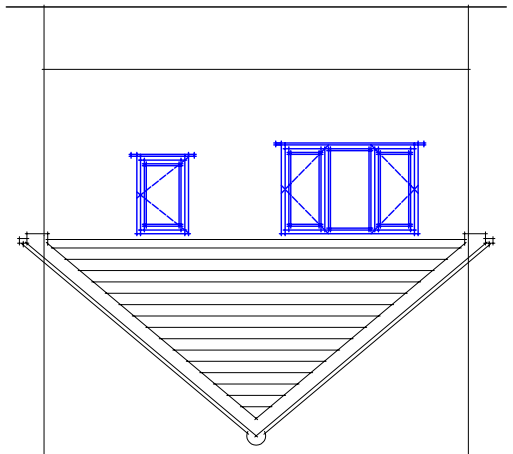

PROPOSED LEFT SIDE ELEVATION

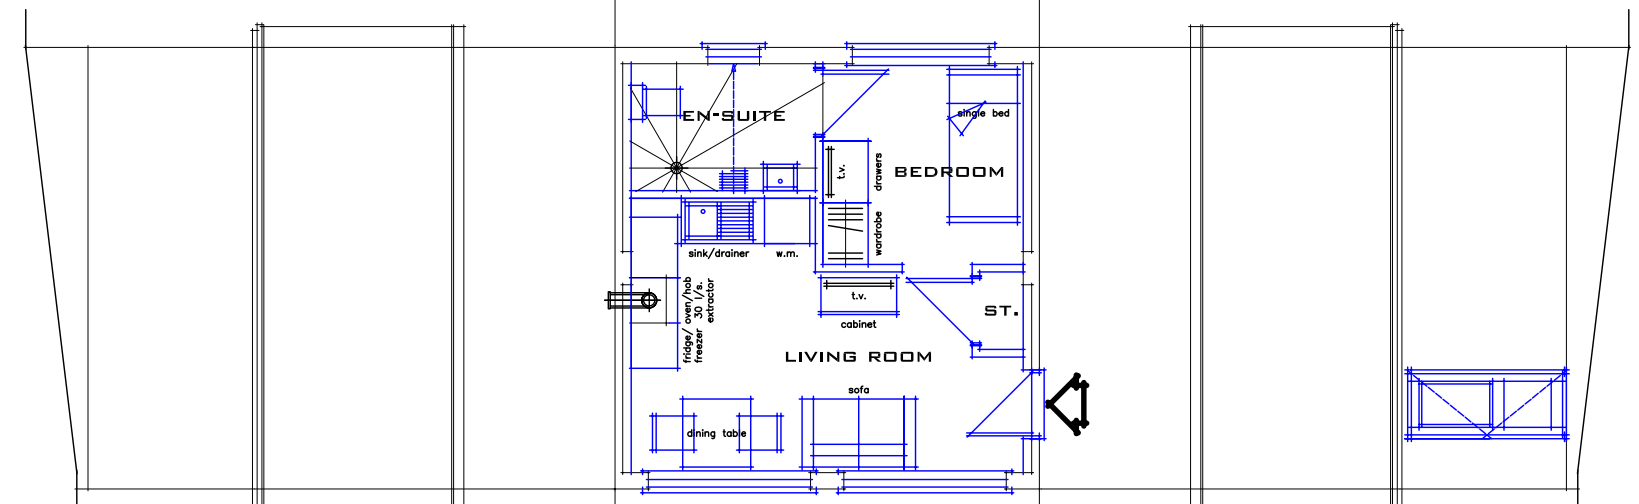

PROPOSED RIGHT SIDE ELEVATION

PROPOSED PLAN

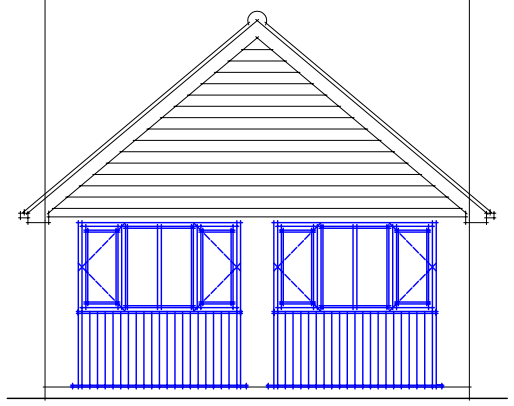

PROPOSED FRONT ELEVATION

REVISIONS

-	-	-

HOMEWOOD

S M ARCHITECTURAL LIMITED
T/AS HOMEWOOD DESIGN
SUITE 1
LEONARD HOUSE
14 SILVER STREET
TAMWORTH
STAFFORSHIRE
B79 7NH

T : 01827 55503
E : INFO@HOMEWOODESIGN.CO.UK

Voyage care

© Voyage 2014

PROJECT:
GARAGE CONVERSION
'HIBERNIA'
DODWELL LANE
BURSLEDON
SOUTHAMPTON

DRAWING TITLE:
PROPOSED PLANS & ELEVATIONS

PLANNING DRAWING

SCALE	CHECKED
1:100@A3	
DATE	DRAWN BY
FEB.2014	SM

DWG.NO	REV.
685 / 2014-03	-