
Notes

THIS DRAWING IS THE COPYRIGHT OF VIVID DESIGN STUDIO LTD AND MUST NOT BE COPIED, ALTERED OR REPRODUCED IN ANY WAY NEITHER PASSED TO A THIRD PARTY WITHOUT THEIR WRITTEN PERMISSION.

DIMENSIONS TO BE CHECKED ON SITE BEFORE COMMENCING WORK AND ANY DISCREPANCIES SHALL BE REPORTED TO THE DESIGNER. FIGURED DIMENSIONS MUST BE TAKEN IN PREFERENCE TO SCALED DIMENSIONS.

Rev:-	Description:-	Date:-	Chkd by:-

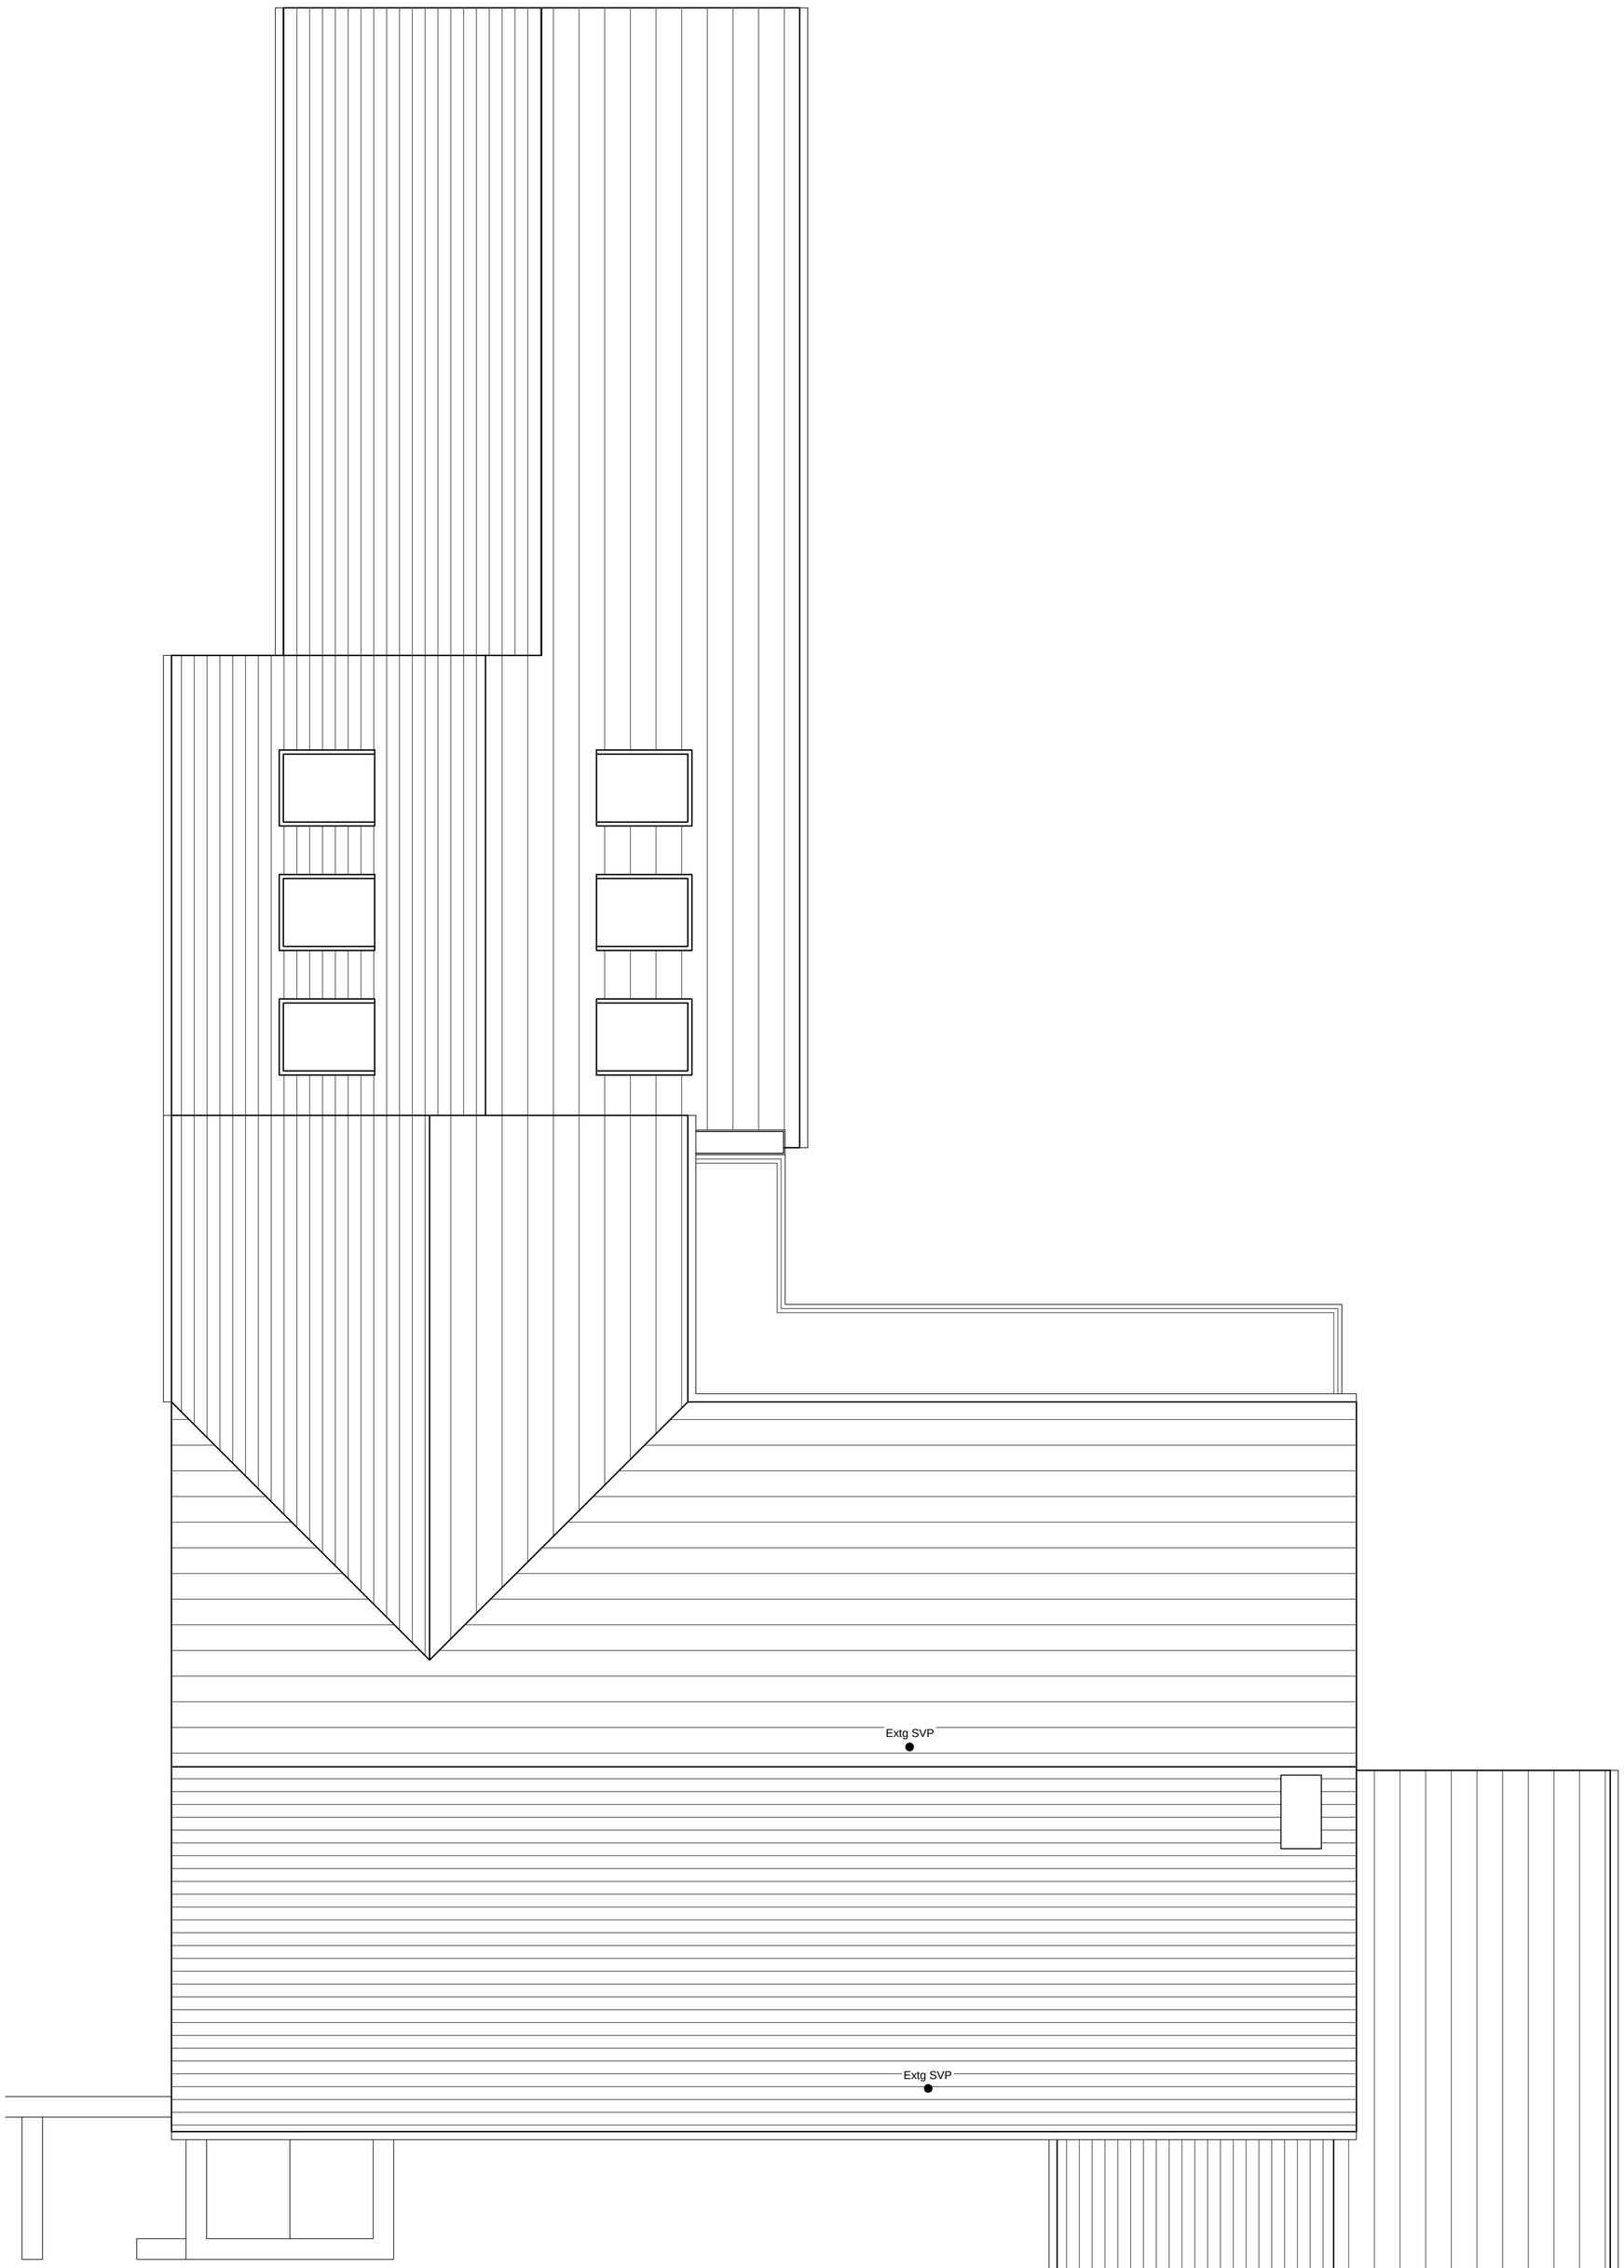

Proposed Roof Plan (1:50)

VIVID design studio

Newborne House, 51-52 West Street, Chichester,
West Sussex, PO19 1RP
Tel: 01243 537552
Fax: 01243 200010
Email: info@vividdesignstudio.co.uk
Website: www.vividdesignstudio.co.uk

Project:-

St. Lucia
Salterns Lane
Bursledon
Hampshire

Title:-

Proposed Roof Plan

Client:-

Mr & Mrs Webster

Scale:-

1:50 (@A1)

Drawn By:- PJD

Checked By:-

Date:- 11/12/13

Date:-

Job.No:- 130038

Drg.No:- 10

Rev:-