North

Crown Copyright 2014
Reproduction in whole or
in part is prohibited
without the prior permission
of Ordnance Survey
Licence No. 0100031673,
expires 06.05.15

Location Plan 1:1000



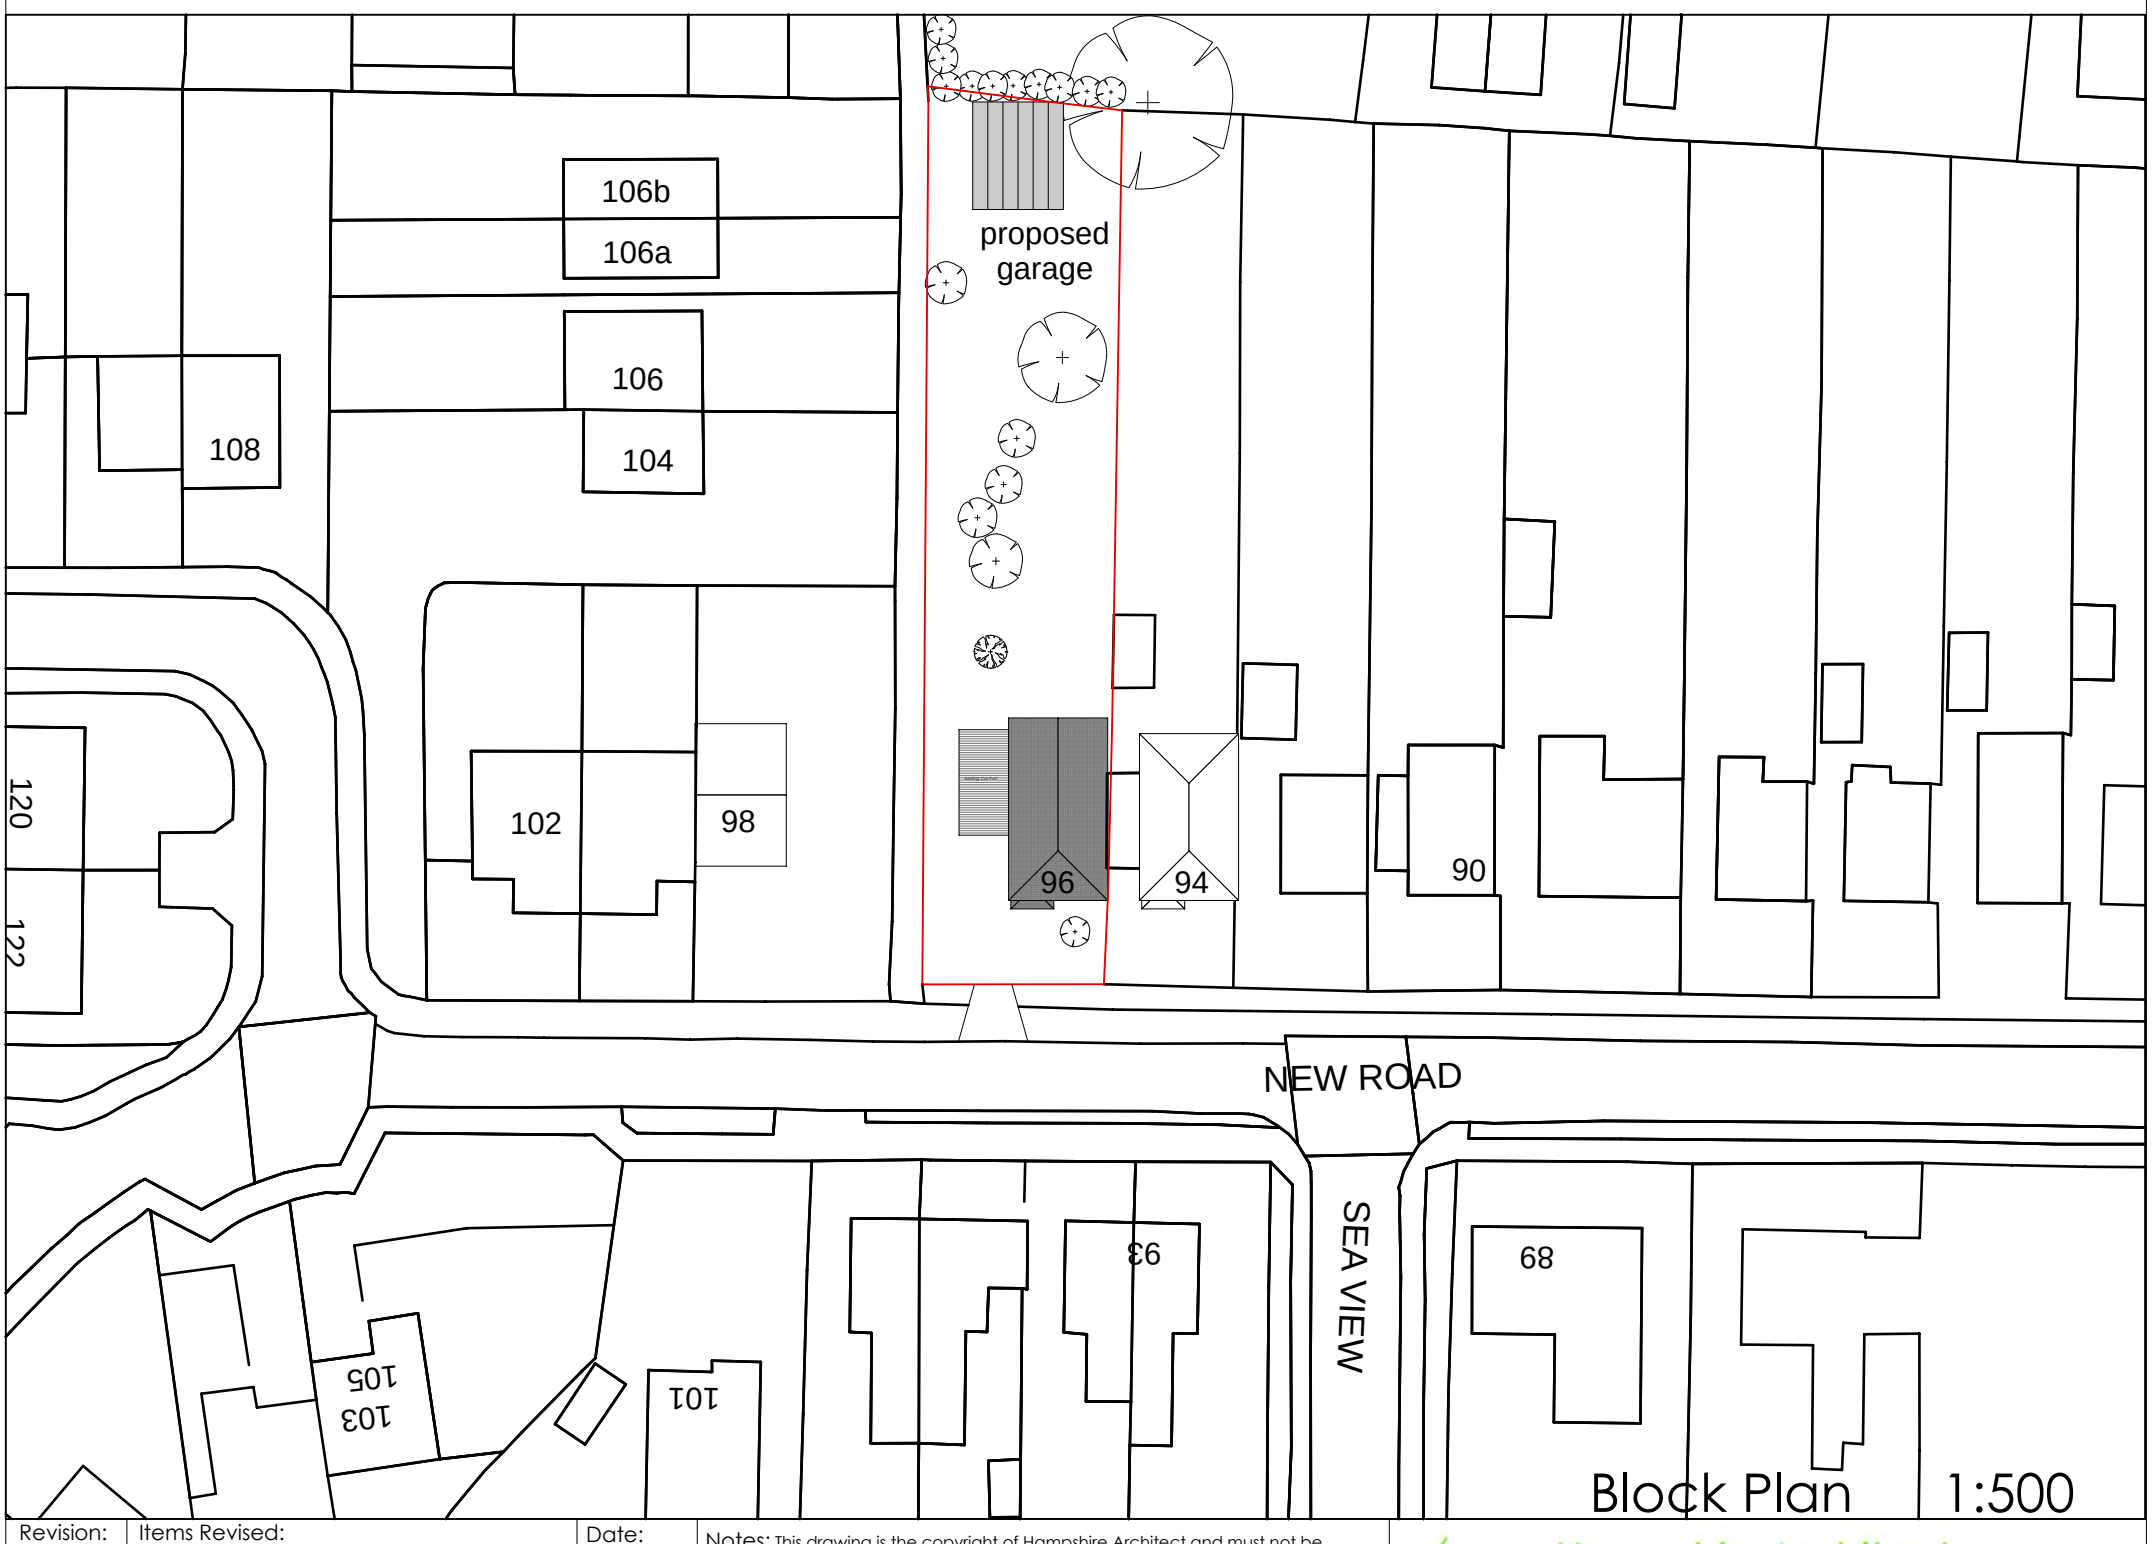

Block Plan 1:500

Revision:	Items Revised:	Date:
A	Double garage changed to single to avoid Southern Water's sewer.	29.07.14

Notes: This drawing is the copyright of Hampshire Architect and must not be reproduced in whole or part or used for the execution of works without their permission. Dimensions to be checked on site prior to commencement of construction works and the architect notified of any discrepancy. Figured dimensions are to be used in preference to scaled dimensions. All structural work is subject to the appointment of a structural engineer. Ordnance Survey Emapsite licence no. 0100031673.

HampshireArchitect
home design, renovation, remodelling,
sustainable and listed buildings
96 New Road Netley Abbey Southampton SO31 5BS
Tel: 023 80 562719 Web: www.hampshirearchitect.com
Email: carolyn@hampshirearchitect.com

Drawing Status: PROPOSED

96 New Road, Netley Abbey, Southampton, SO31 5BS
for Mr & Mrs Lowe

Drawn by:	Date:	Checked by:	Date:
C Gillians	16.07.14	C Gillians	16.07.14

Drawing: PROPOSED Location & Block Plans	Scale: 1:500 at A3	Drawing No: 13-001-S201	Revision: A

0m 10m 20m 30m 40m 50m

Printed on recycled paper