
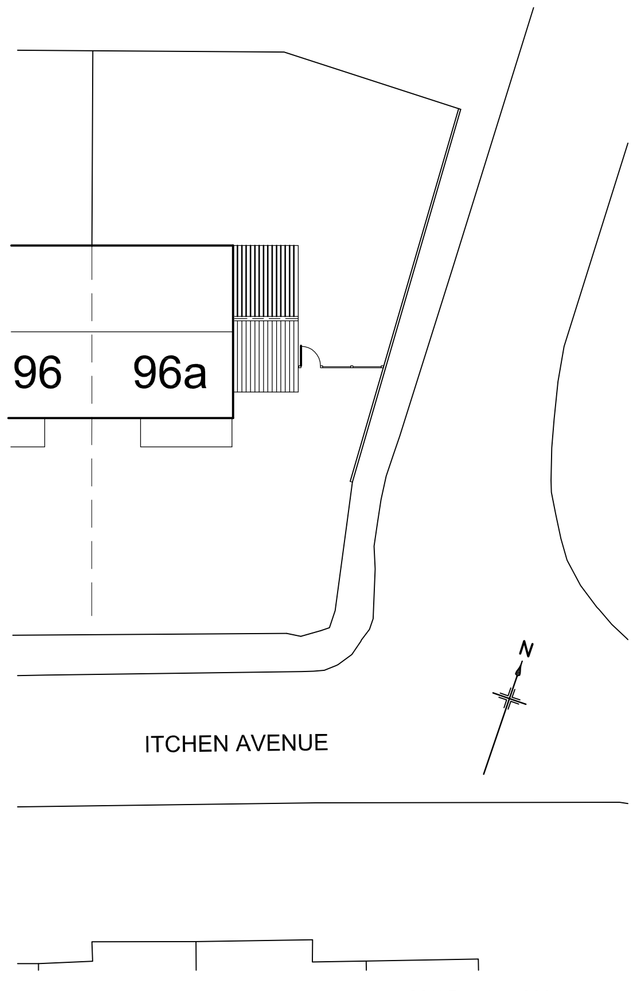


SCALE: 1 : 200

SITE PLAN

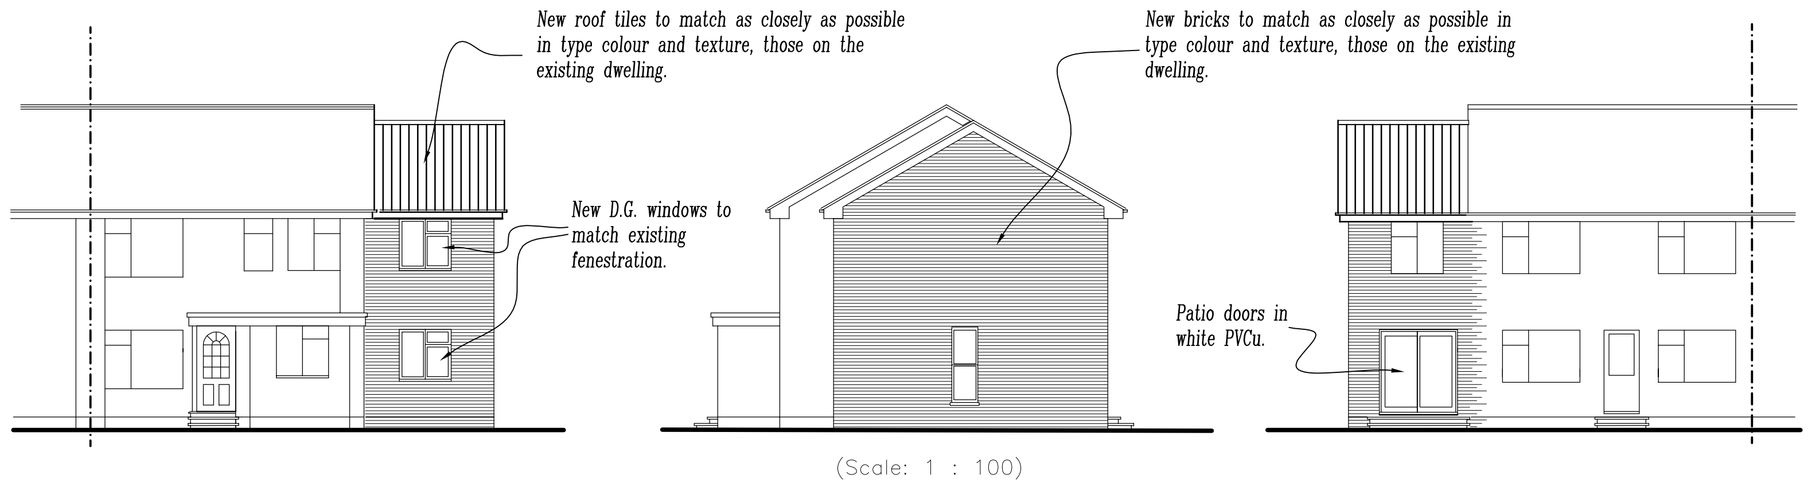

(Scale: 1 : 100)


FRONT ELEVATION

SIDE ELEVATION


FRONT ELEVATION

All new construction shown shaded.

LOCATION PLAN

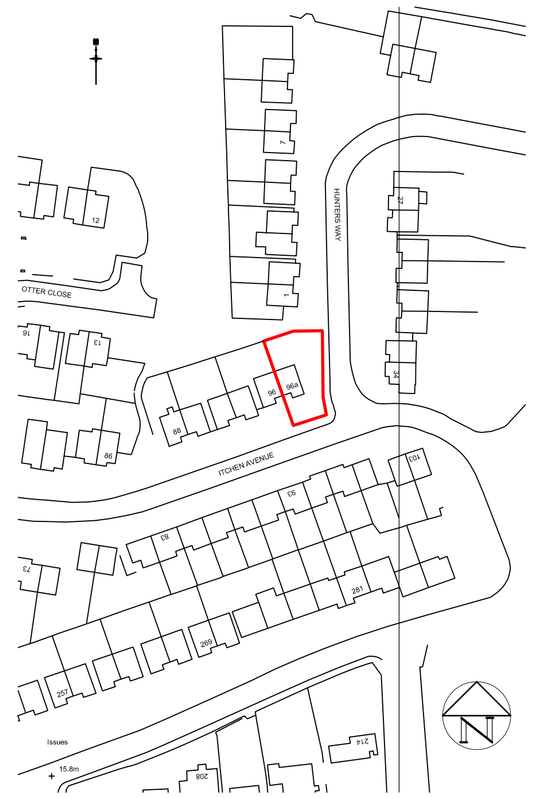


SCALE: 1 : 1250

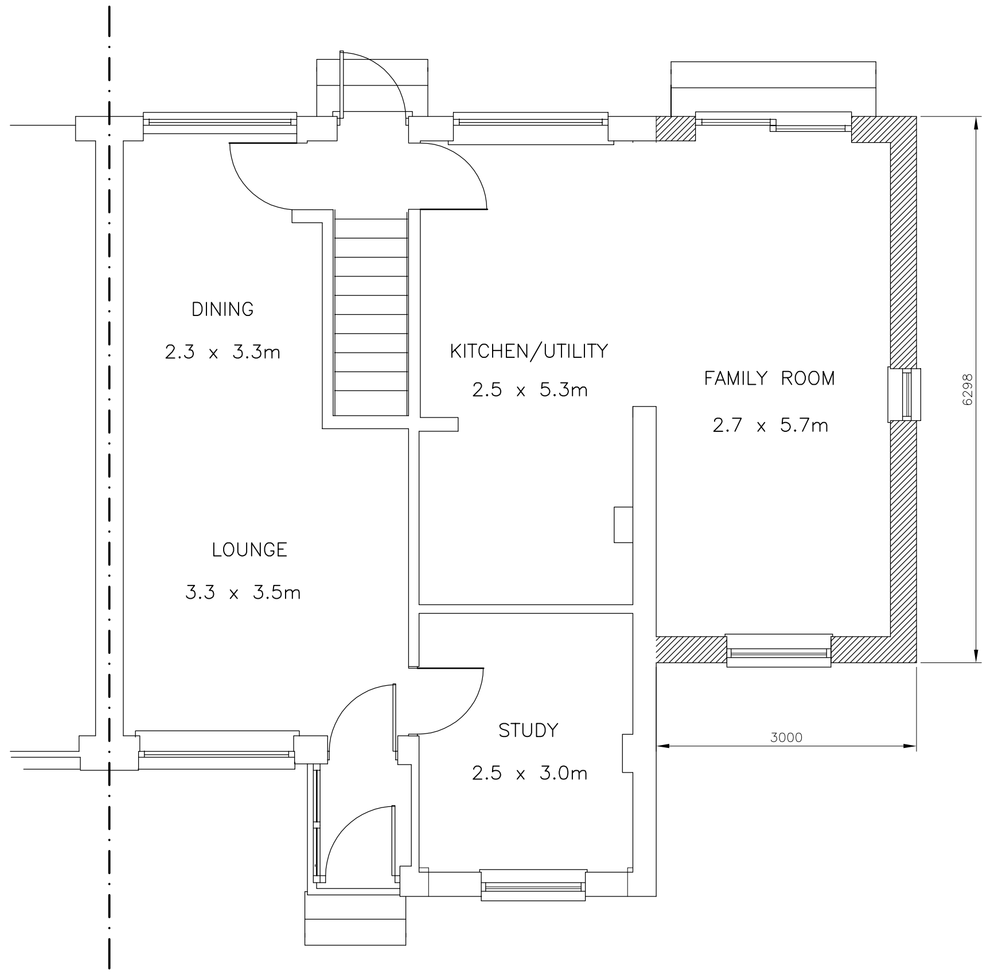

(Scale: 1 : 50)

GROUND FLOOR PLAN

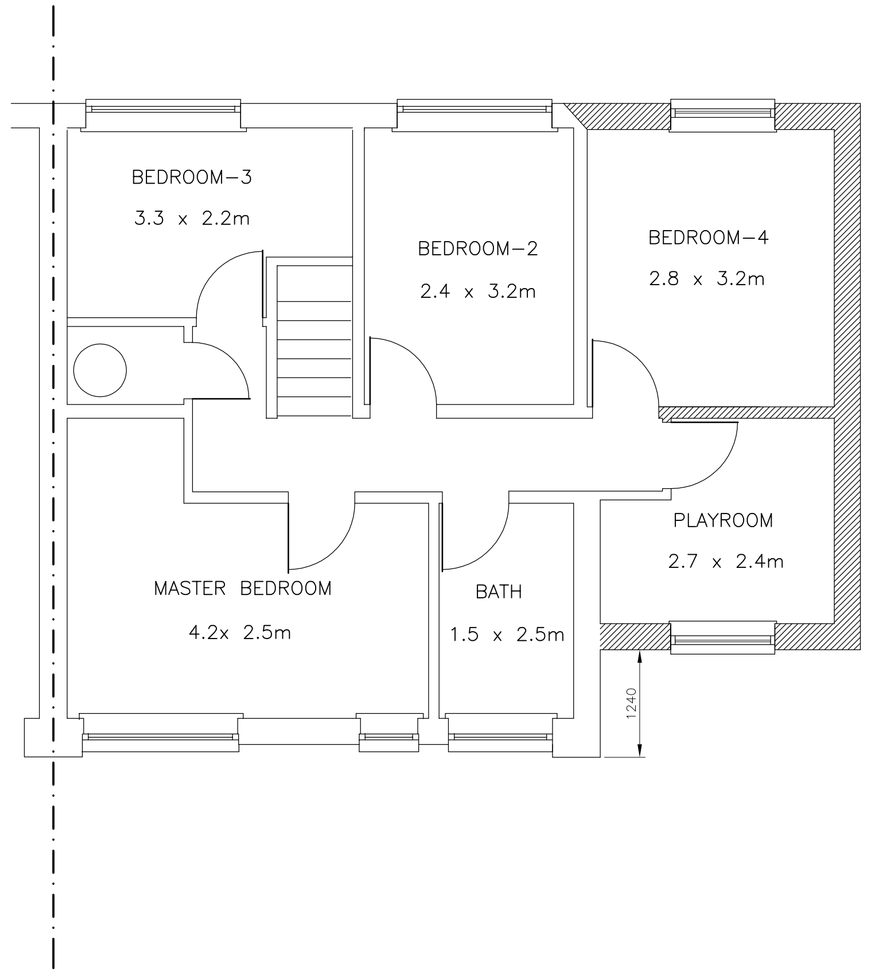

FIRST FLOOR PLAN

REV.	DESCRIPTION	DATE
/	Planning Issue.	Jul '11

Brian Banyard Tel: 023 8026 8199
Structural & Architectural Design
4, Westmorland Way, Chandler's Ford, Hants. SO53 2LA.

JOB.
96a, ITCHEN AVENUE, BISHOPSTOKE, HANTS.

FOR:– Mr. C. S. Mundra

TITLE.
PROPOSED 2–STOREY SIDE EXTENSION

SCALE @ A1	DRAWN	DATE
1:50, 1:100	BB	July '11

ISSUE	DATE	DRAWING No.	REV.
		P-1110-1	/