This drawing is the property of Technical Signs and must not be reproduced in part or in full without prior consent of Technical Signs.

Plan

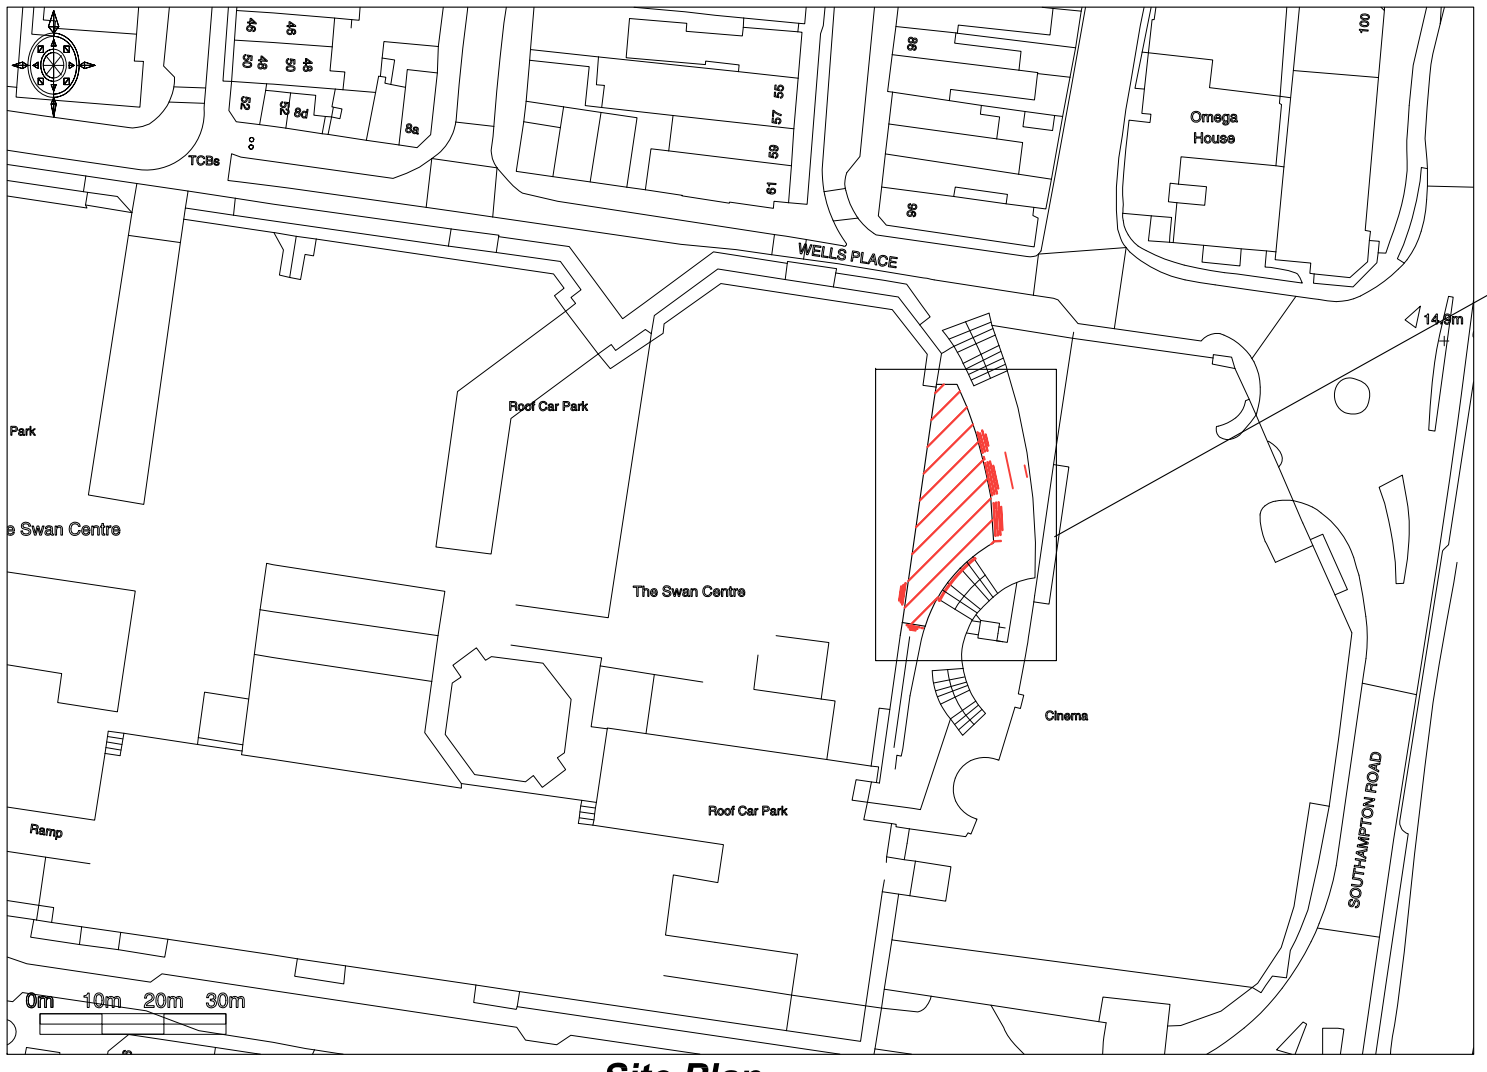

Site Plan
Scale 1:1250

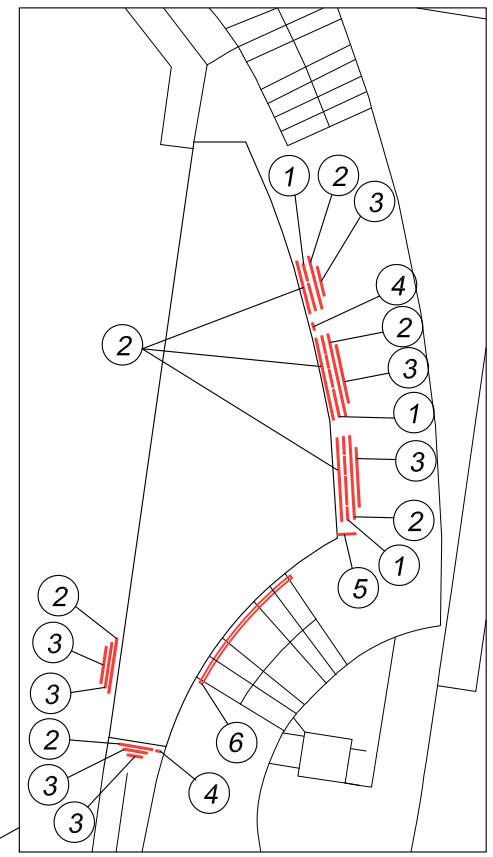

Block Plan
Scale 1:500

1. Aztec symbols x10
2. Timber coated fascia panel x8
3. Fascia text x7
4. Menu x2
5. Vertical text on projecting sign
6. Text fixed to brickwork

B	Text added above the footpath steps	26/11/12
A	Signage on western elevation added	26/10/12

Technical Signs
Floor 1 - Unit 3
Hille Business Centre
132 St Albans Road
Watford, Herts, WD2 4AE
Tel: 01923 811999
Fax: 01923 811998
E-mail: info@technicalsigns.co.uk

Client: Chimichanga
Address/Job details: The Swan Centre, Eastleigh, SO50 5SF
Site Plan
Job No:
Drawn by: DN
Date: 17/07/12
Scale: As specified (A3)
Drawing No: 329071-6
Rev: B