
PROPOSED WORKS AT, MILL VIEW, LONG LANE, BURSELDON, SO31 8BZ

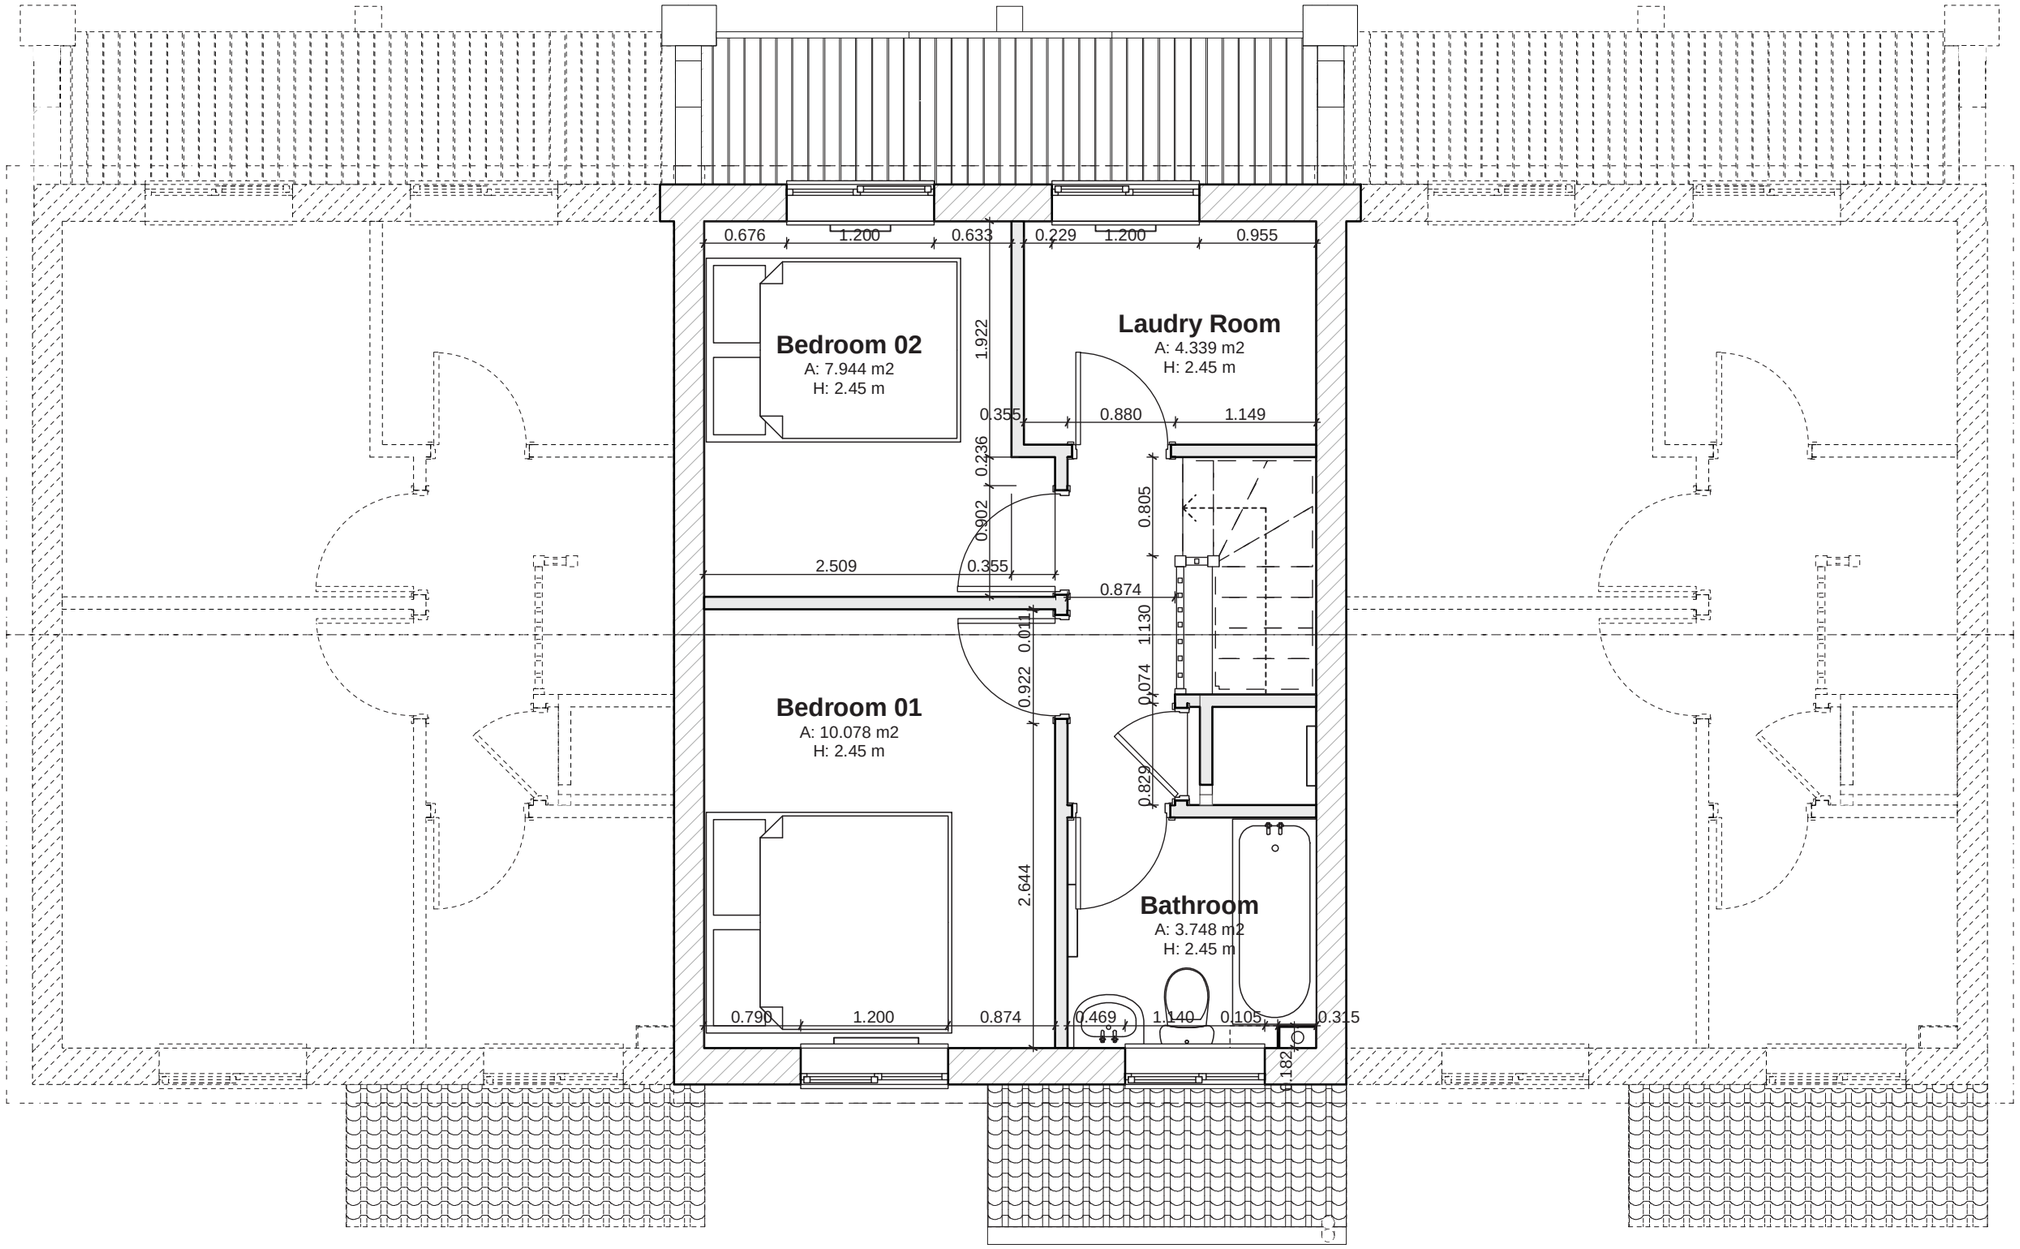


EXISTING FIRST FLOOR PLAN SCALE 1:50 AT A3

| | | | |
|---|---|---|---|
| **For:** Mr. Wheeler<br>Mill View<br>Long Lane<br>Burseldon<br>SO31 8BZ | **Date: 2012**<br>**Scale:AS SHOWN** No 05<br>**Drawn:** Tom | **CREATIVE DESIGNS**<br>**Oaklea, Titchfield Lane,**<br>**Wickham, Portsmouth**<br>**PO17 5PQ Tel 01329 835992** | |