


REAR ELEVATION ~ AS EXISTING



SIDE ELEVATION ~ AS. EXISTING

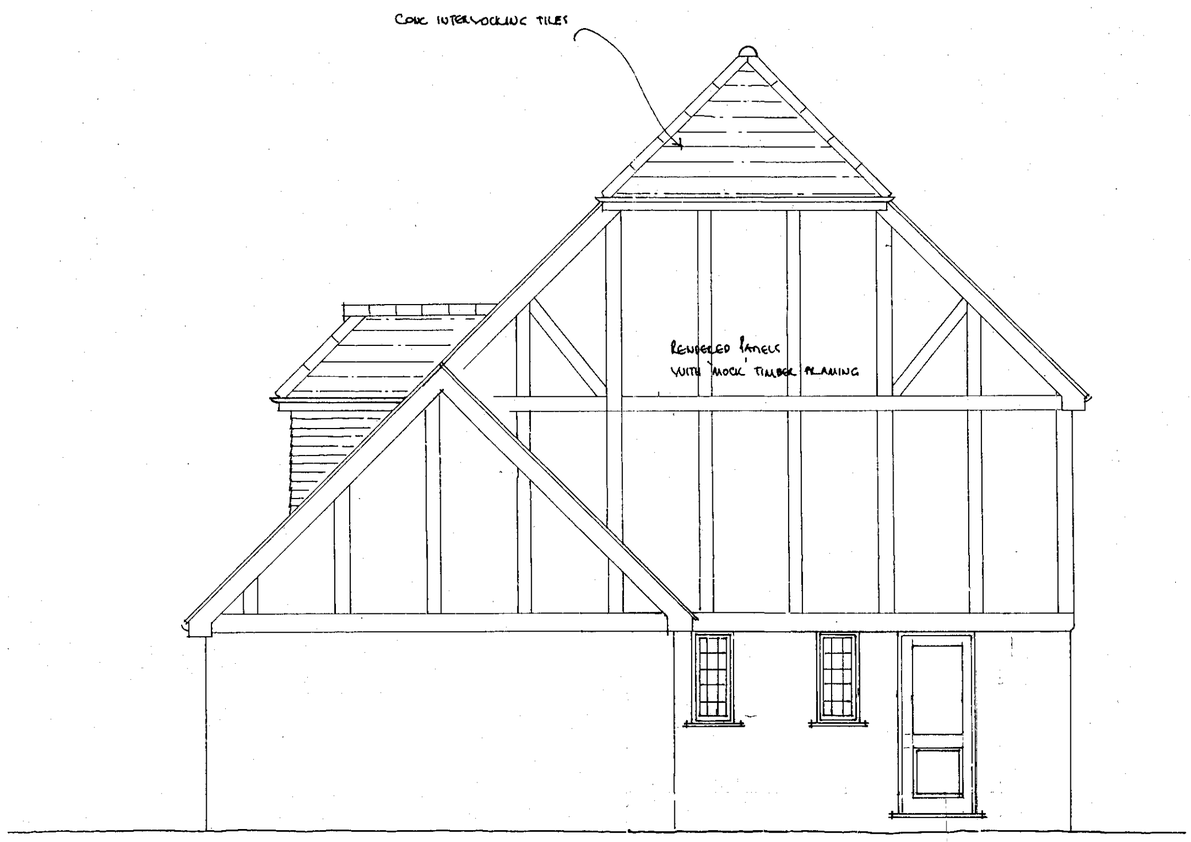

FRONT ELEVATION ~ AS EXISTING.

No. 8. BRUNEL CLOSE, HEDGE END, SOUTHAMPTON., HANTS.

MR & MRS. S. MOODY

(ELEVATIONS ~ AS EXISTING)

SCALE 1:50

MAY 2007 No. 3/08/03

Clive fish
BUILDING & DESIGN CONSULTANT.
CEUARTH
17 NIMBUS CLOSE.
BEAUMONT PARK
LITTLE HAMPTON.
WEST SUSSEX.
BN17 6RX
tel:- (01903.) 732942

DRAWN BY:- C.R. FISH.