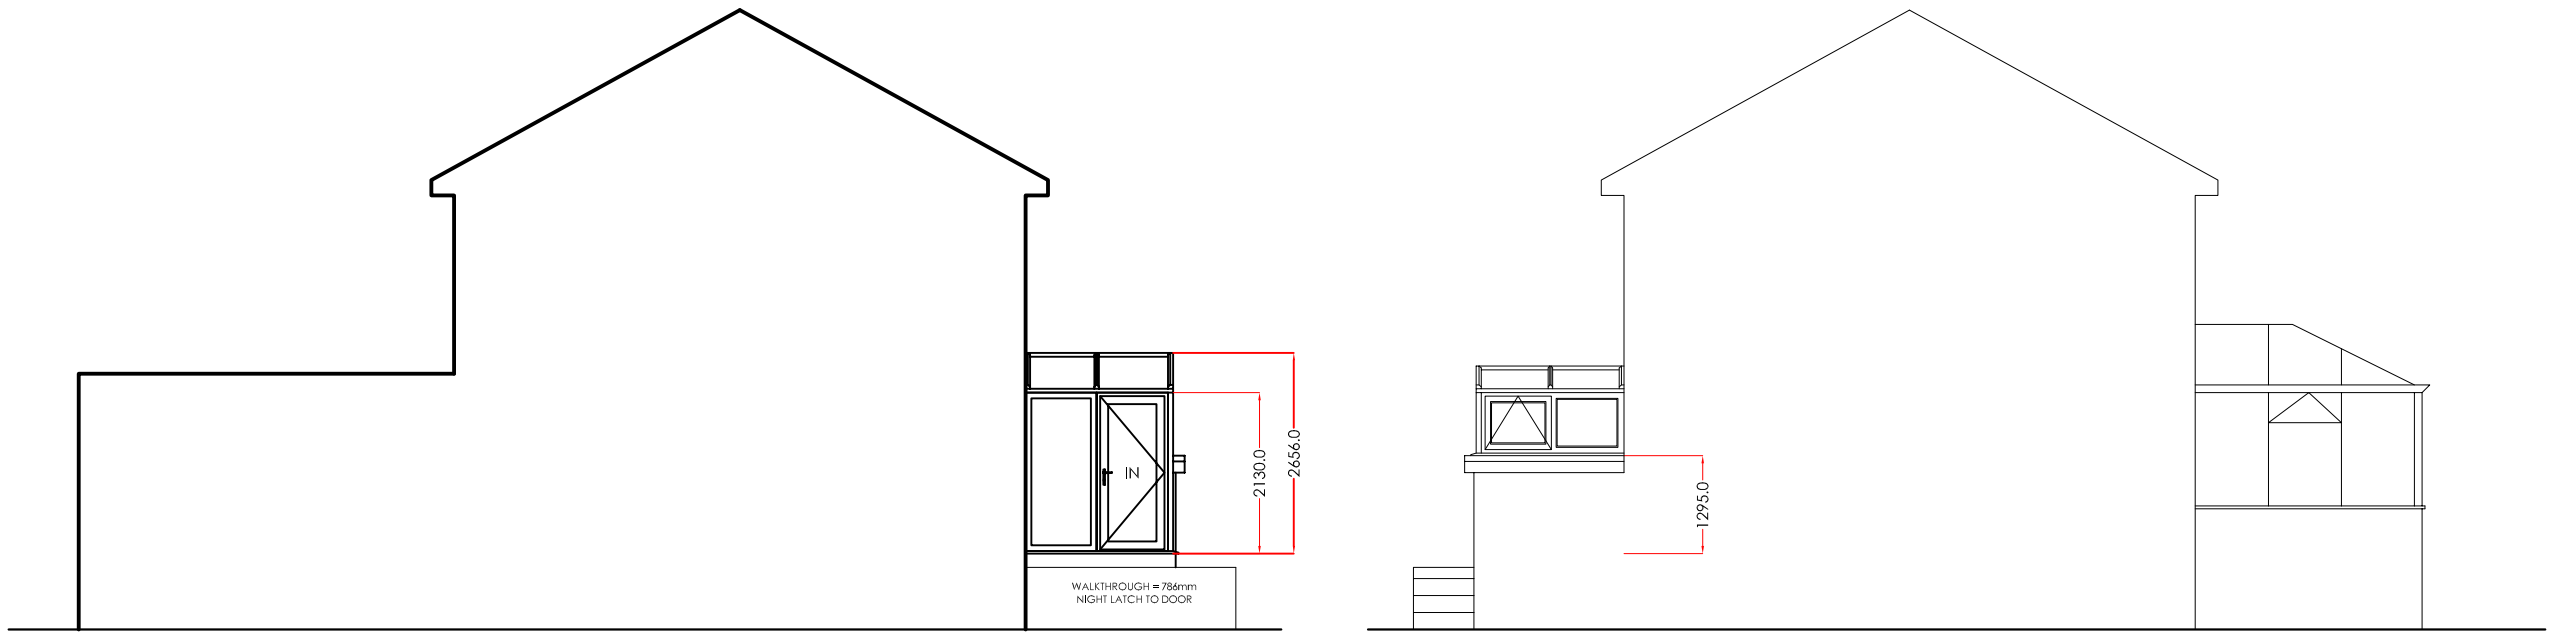


Scale Bar 1:100 (metres)

0 1 2 3 4 5 6 7 8 9 10 11 12 13 14 15

REVISION:-A

UNIT REDRAWN TO SUIT
VOC DATED 16/04/12.
CU 30/04/12.

Scale - 1:100
(Produced on A3 Paper)

Drawers Initials.
JG

PROPOSED ELEVATIONS

CONTRACT No.: 099-72973 A **date:** 20/03/2012

PROPOSED: PVCU WHITE KNIGHT CONSERVATORY

AT: (INSTALLATION ADDRESS) 38 AVON GREEN
CHANDLERS FORD
EASTLEIGH
HAMPSHIRE SO53 2NL

FOR:..... MRS SPENCER

Anglian Home Improvements
CONSERVATORIES DIVISION
TELEPHONE: 0845 437 3600
FACSIMILE: 01603 480101