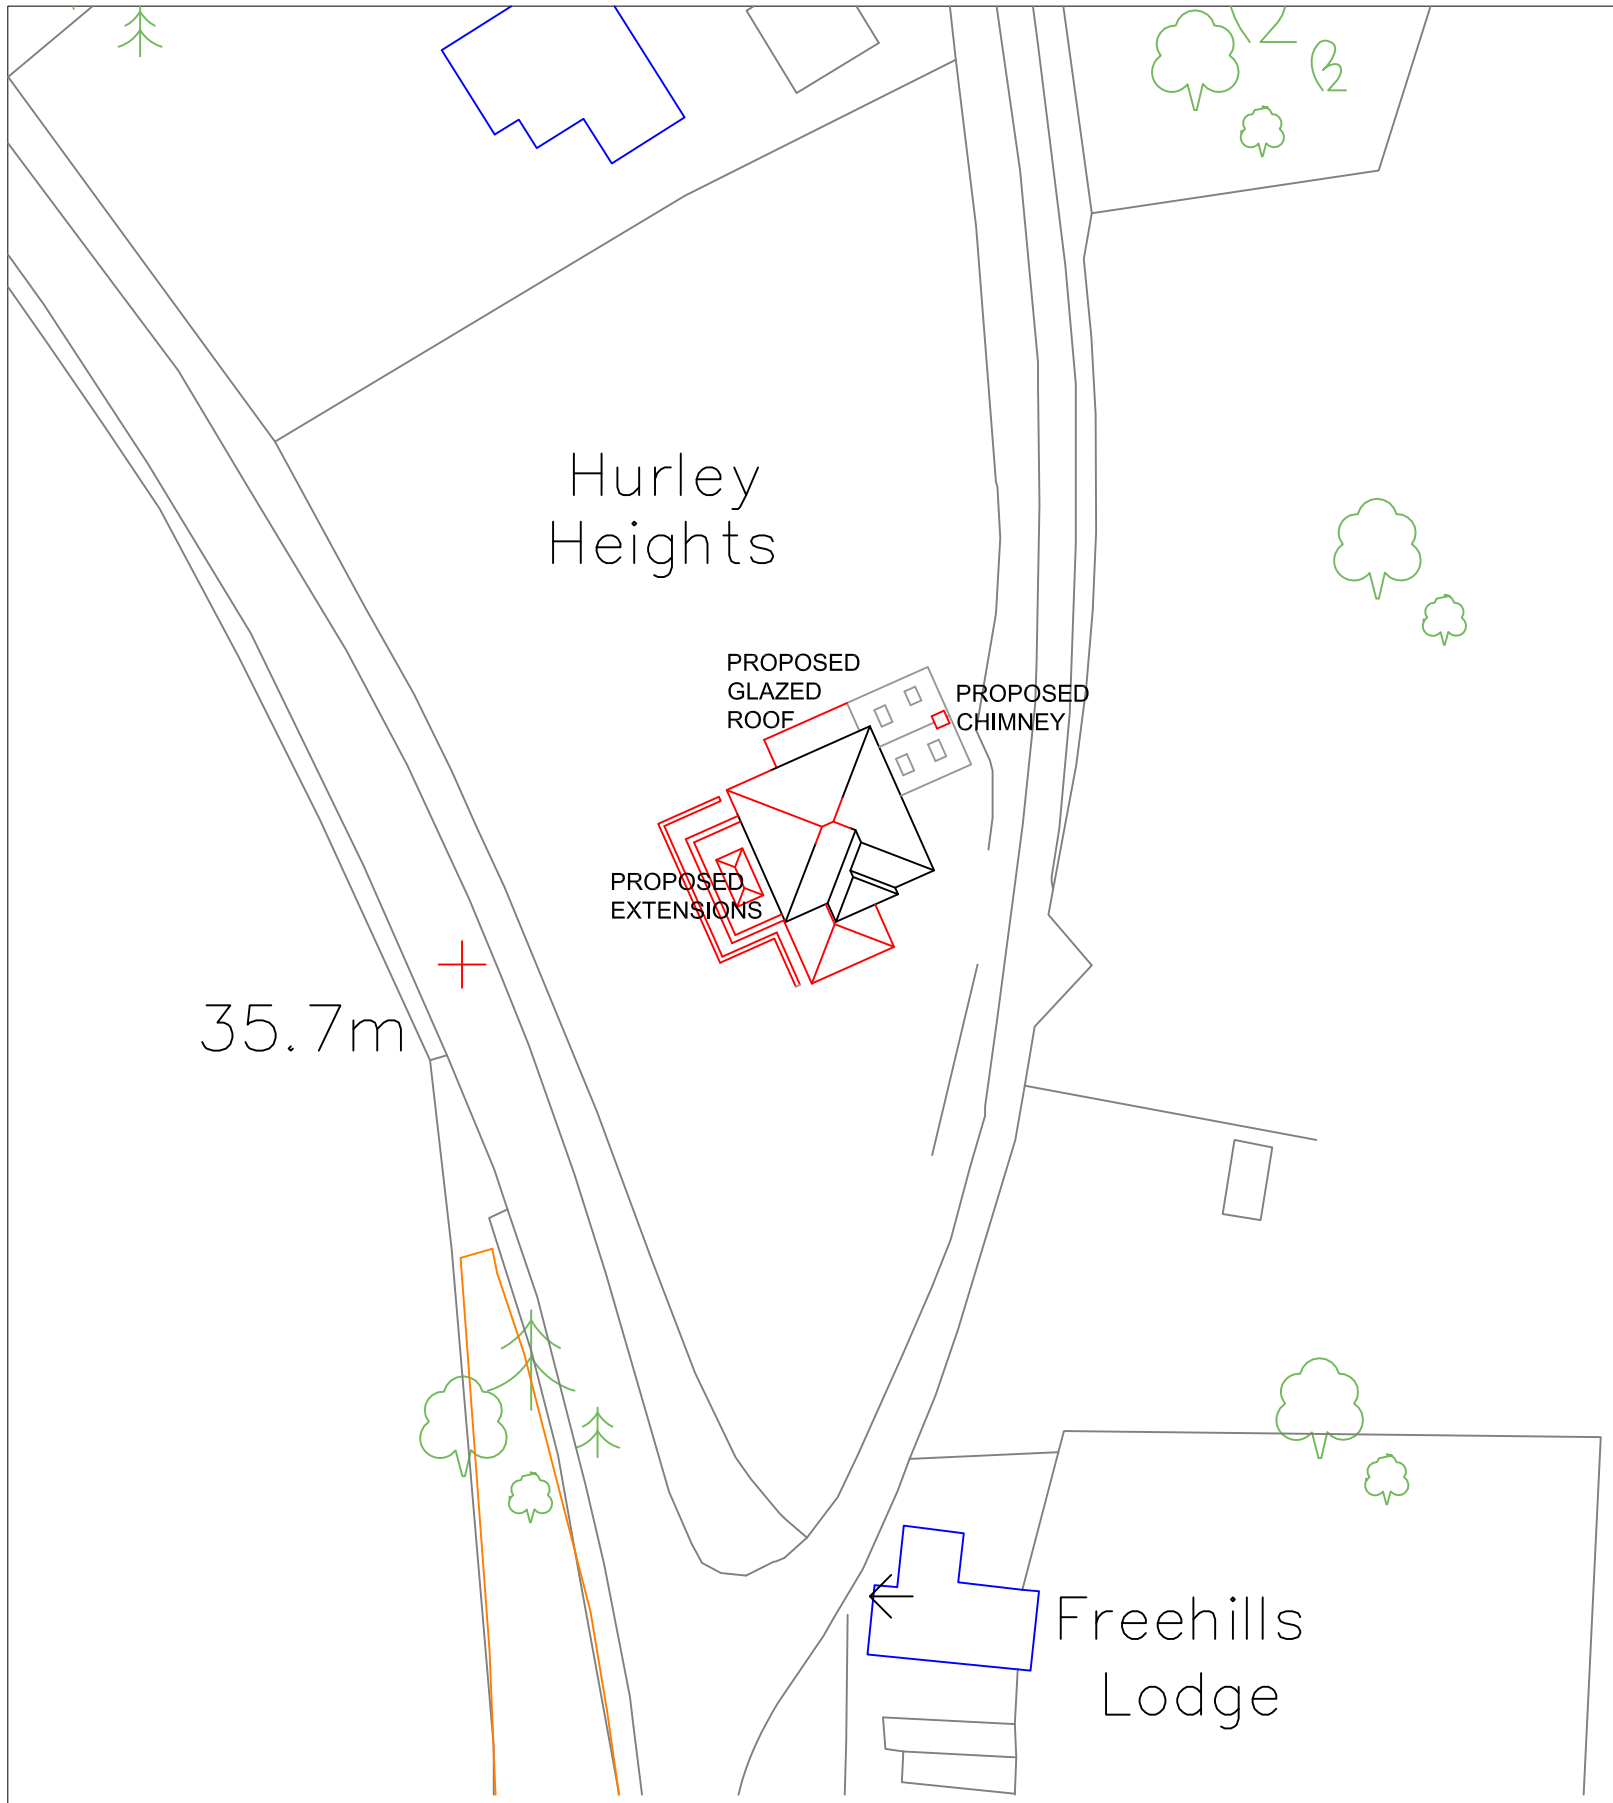

Site Plan (1:500)

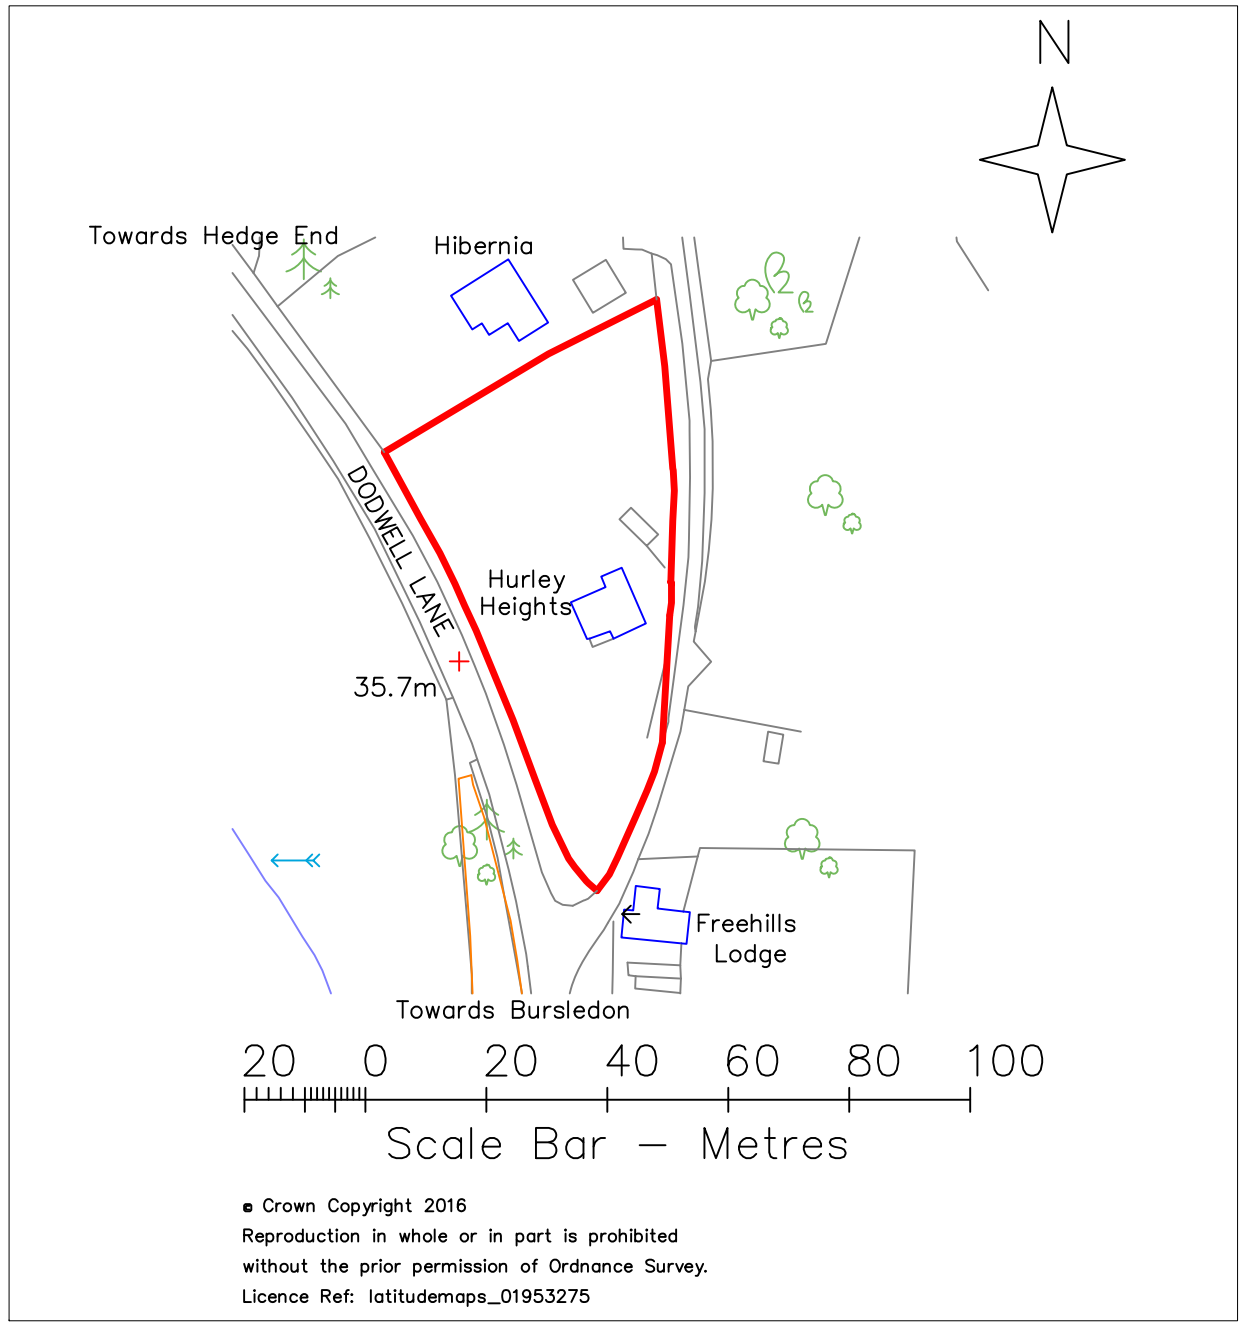

Location Plan (1:1250)

Drg.Title: LOCATION AND SITE PLANS		Drg.No: 15/2095/LS01
Client: Mr & Mrs GROVES	Location: HURLEY HEIGHTS, DODWELL LANE, BURSLEDON, SOUTHAMPTON.	Rev: -
		Scale: AS NOTED(A3)
		Drawn by: JSW

COPYRIGHT

JOHN S WARWICK
ARCHITECTURAL CONSULTANT
8 ST JOHNS GLEBE, ROWNHAMS, SOUTHAMPTON
HAMPSHIRE SO16 8AX - EMAIL designanddraw@btinternet.com
PHONE 023 8073 2405