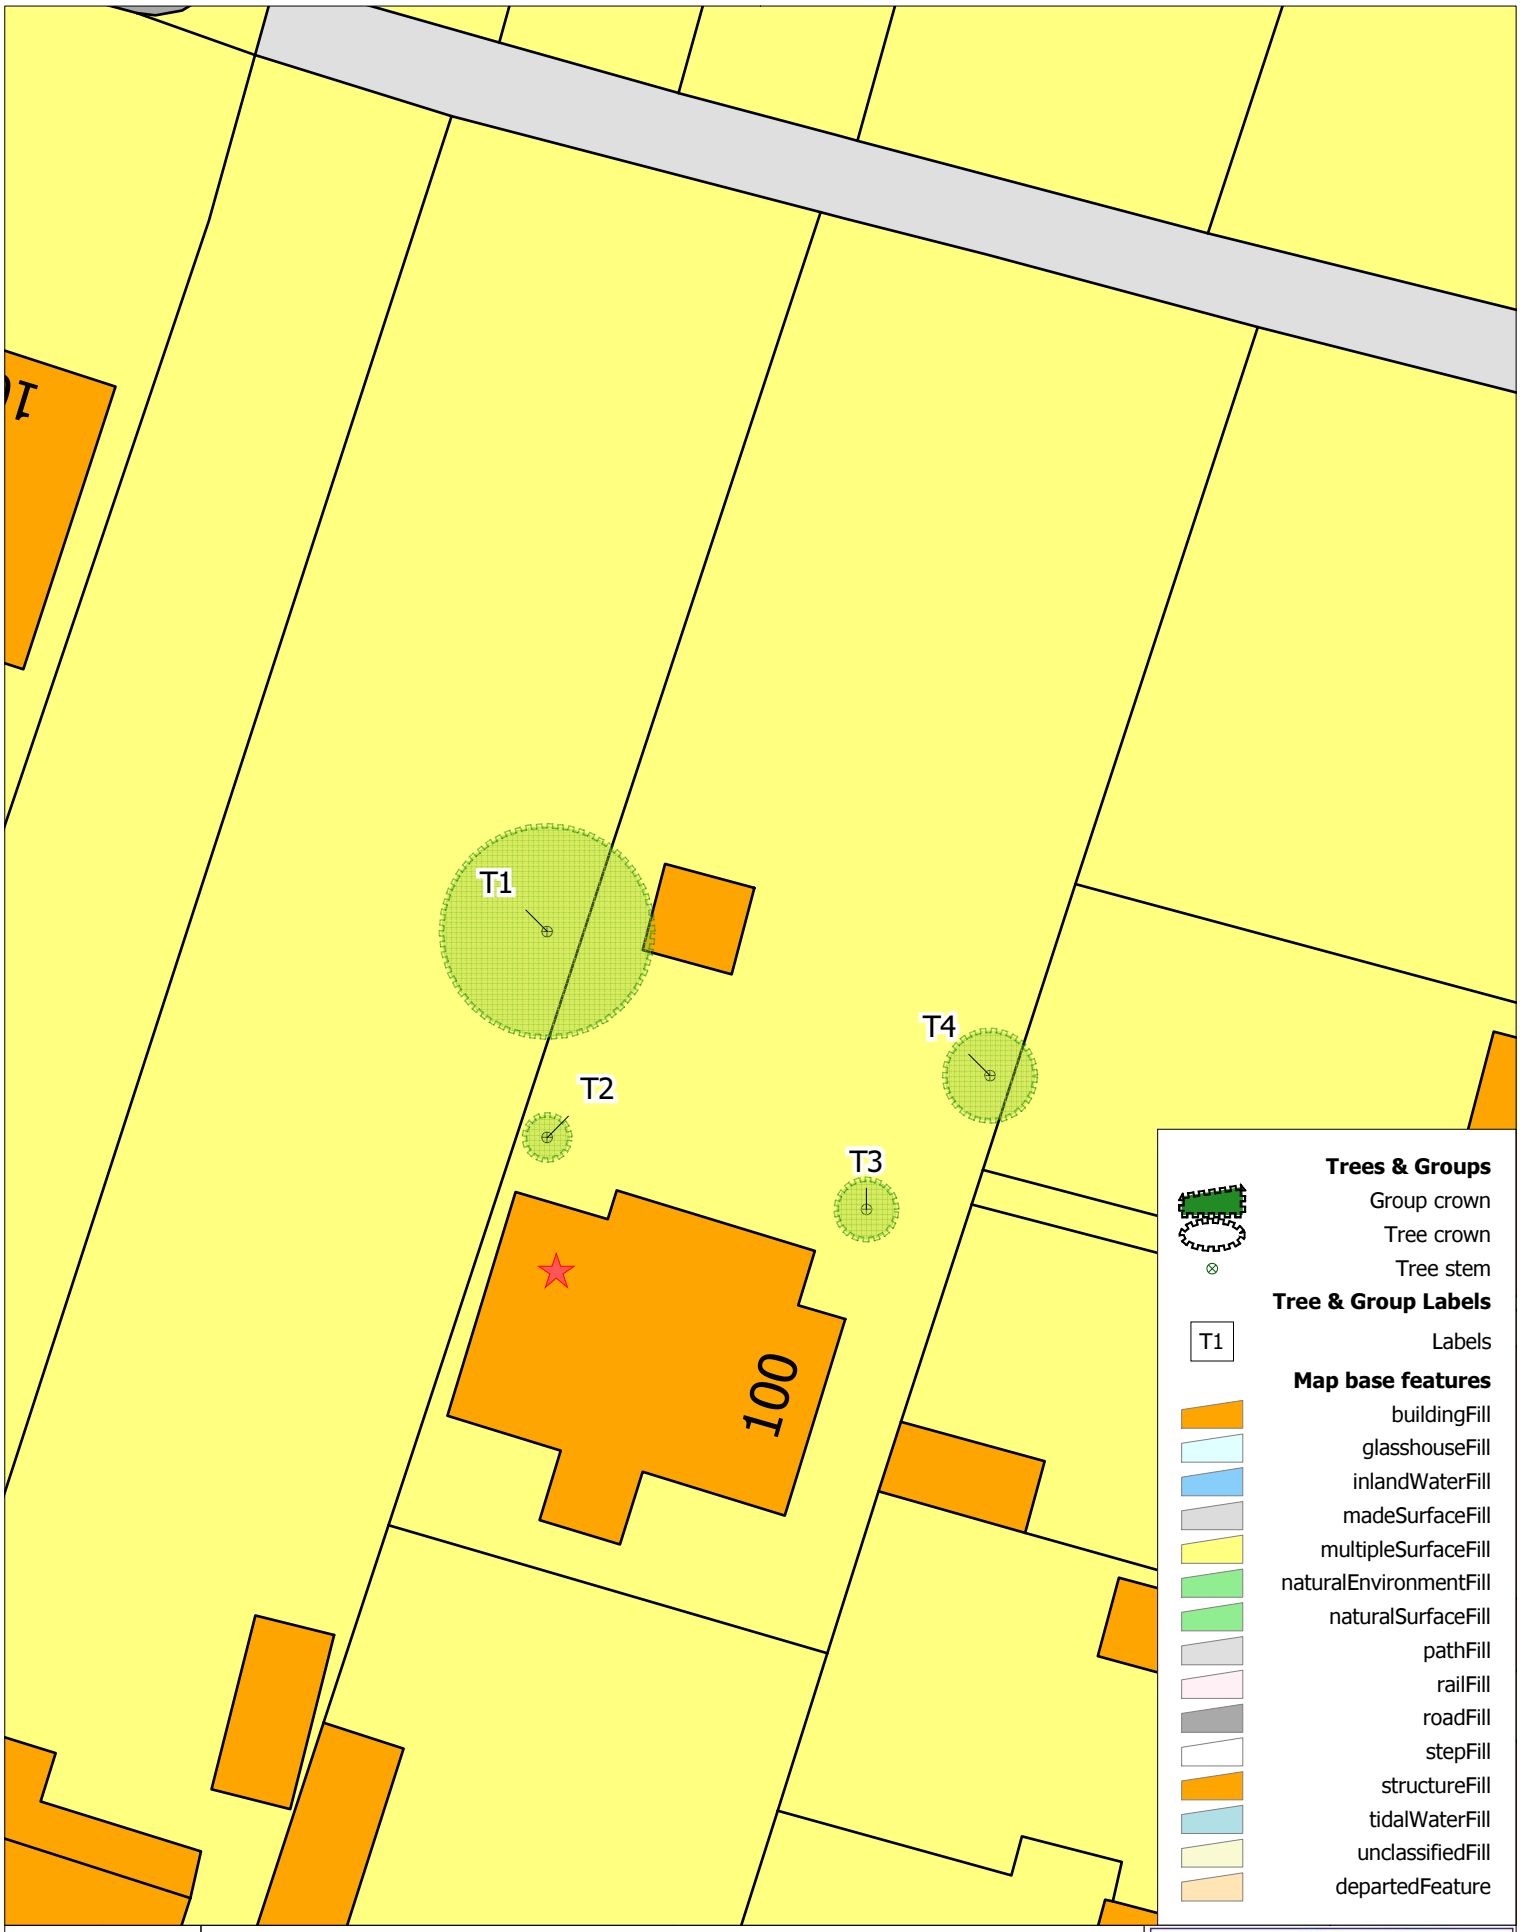


Location:	100 CHALVINGTON ROAD, CHANDLER'S FORD, EASTLEIGH, SO533EH
Job Ref.:	45701
Survey Date:	26/10/2010
Scale:	1:250 @ A4

4 The Courtyards
Phoenix Square
Severalls Park
Wyncolls Road
Colchester
CO4 9PE
T: 01206 751 626

OCA UK Limited

Crown Copyright. All rights reserved. Licence number 100043594

By OCA Limited

Crown copyright 2010. License number 100043594