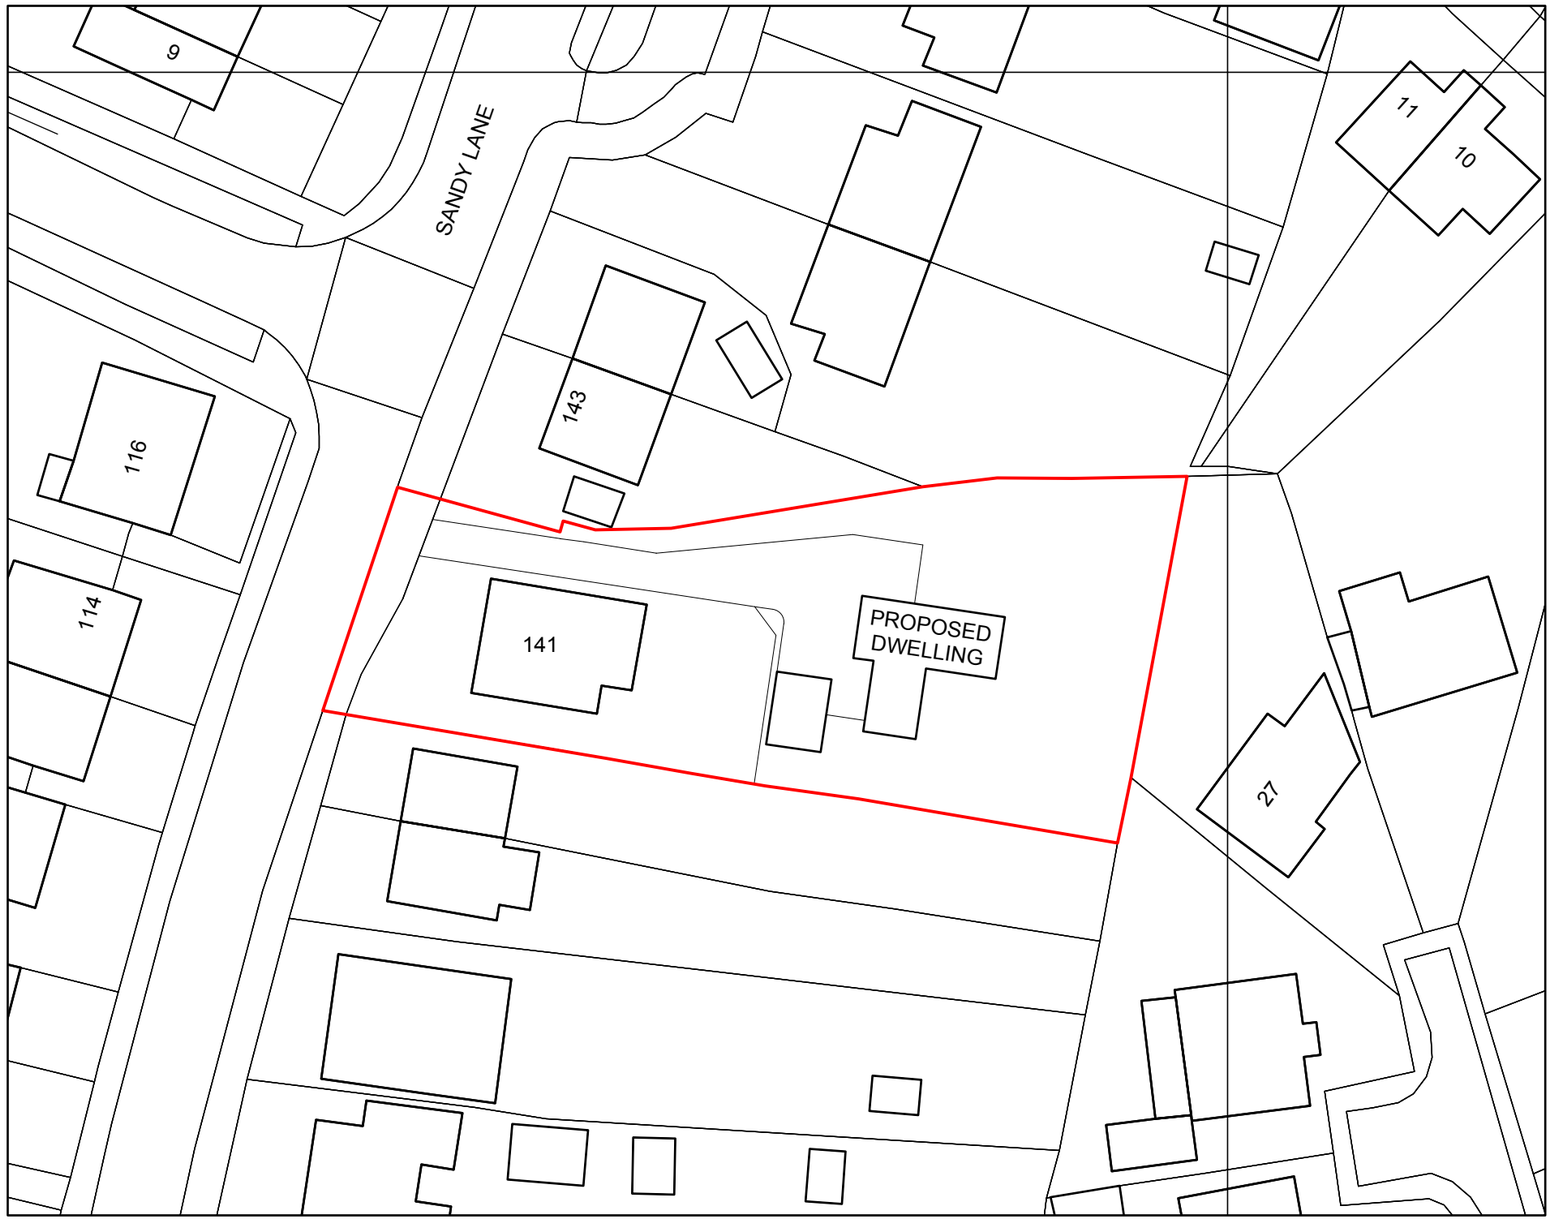


© Crown Copyright 2011 All rights reserved. Licence Number 100047514

do not scale. © T2 architects

notes

revisions

project
141Sandy Lane
Fair Oak
Eastleigh
Hampshire
SO50 8GF

client
Rooms

drawing
Proposed Block Plan

stage
Planning Application

scale
1:500 @ A3

date
June 2013

job no._drwg no._revision
1213_02

T2 architects
The Studio
48 Milverton Road
Winchester
SO22 5AP

T 01962 856255
E info@T2architects.com
www.T2architects.com