

# No.18 High Street, West End, Southampton, Hampshire.

NOTES:
The contractor, sub-contractor or supplier is to check all relevant dimensions, levels, existing structure and materials together with existing service runs prior to commencing the works.
ANY DISCREPANCIES ARE TO BE BROUGHT TO THE ATTENTION OF THE ARCHITECT.
© This drawing is copyright and may not be copied, traced, altered or reproduced without the express written permission of the Architectural Designer.

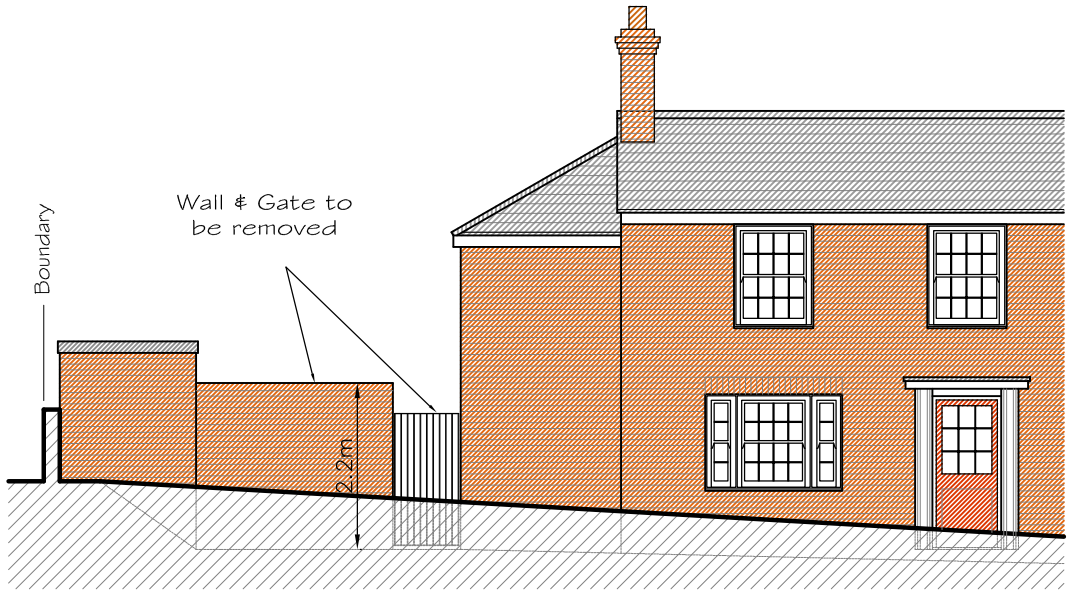


Existing North Sectional Elevation 1:100 @ A3

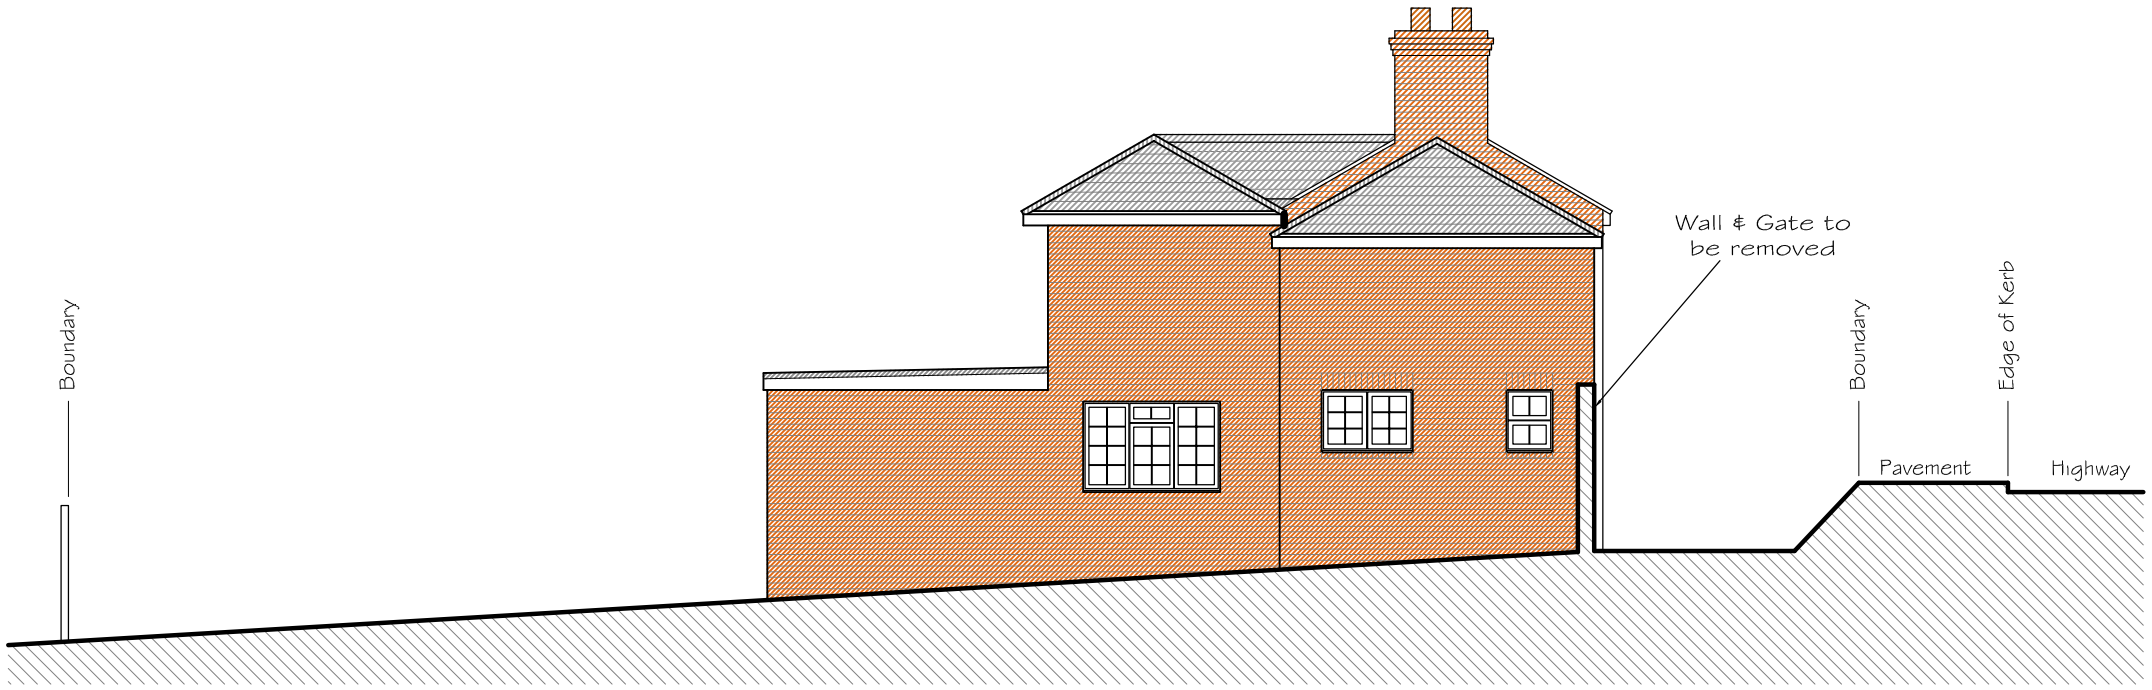


Existing East Sectional Elevation 1:100 @ A3

Metres
0 1 2 3 4 5
Scale 1:100

L.M.D.
L.M.D. DESIGNS
ARCHITECTURAL
& INTERIOR DESIGN
42 Orchardlea,
Swanmore,
Hampshire SO32 2QZ
Tel: (01489) 893676
Email: simonlevoi@aol.com

Job Title
**Proposed New Driveway at No.18**
**High Street, West End, Southampton, Hants, SO30 3AA**

Client
**S. Kiss**

Drawing Title
**Planning**
**Sectional Elevations**
**Existing**

CAD REF: 212391-18-High-St-West-End.dwg Scale 1:100

Drawn SLV Amended *** Checked *** Date May '13

Job No. 212391 Drg. No. 104 Rev. A