
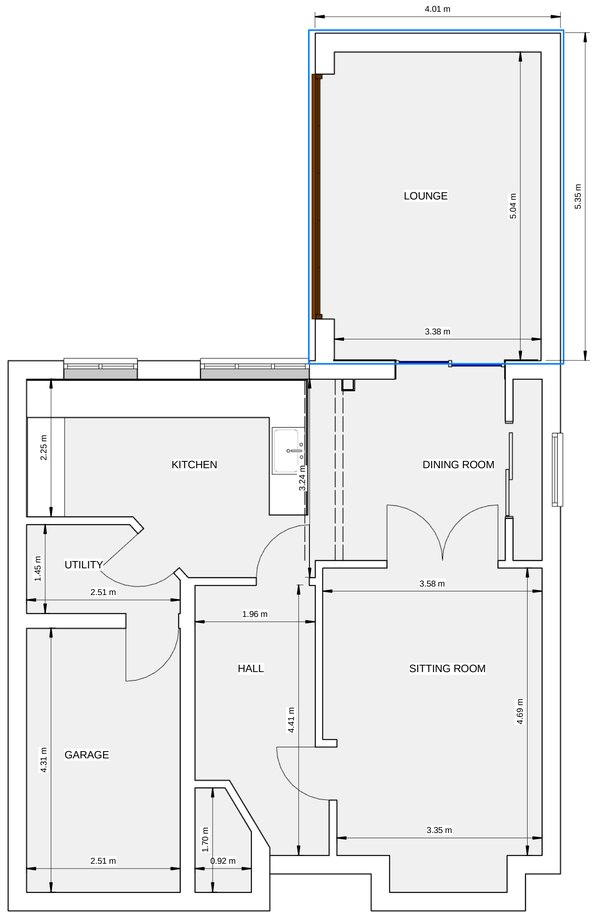



1 Proposed Ground Floor Plan
1 : 50

PROPOSED WORKS
(New floor area outlined in blue)


Replacement of an existing conservatory.
Single Story Rear extension finished in face brickwork to match existing.
Pitched Roof with Concrete interlocking tiles.
Bi-Fold Doors in Brown UPVC to Match Existing.

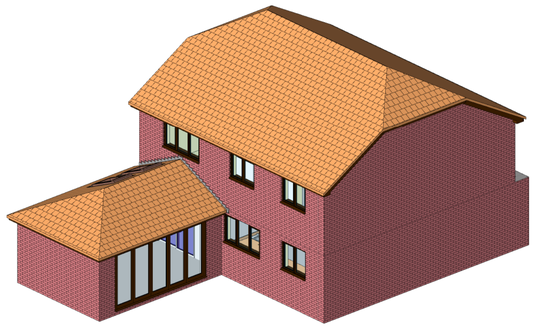


2 3D View

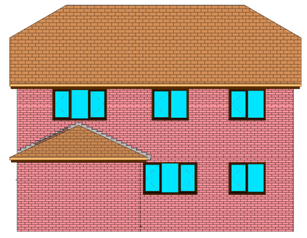

4 Proposed Rear Elevation
1 : 100

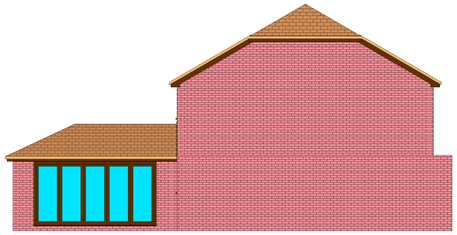

5 Proposed Side (Left) Elevation
1 : 100

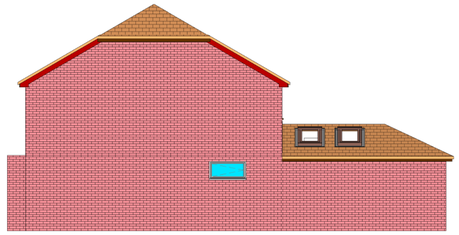

6 Proposed Side (Right) Elevation
1 : 100

Revision

Drawings by:

unsted design

3D Computer Aided Architectural Design

Unsted Design Ltd
16 Hazel Close,
Chandlers Ford
Eastleigh
SO53 5RF

Tel: 02380274720
Fax: 02380274720
Email: info@UnstedDesign.co.uk
Web Site www.UnstedDesign.co.uk
Company Number 8013235

Utilities/Highways/Environment: It is the responsibility of the client or their contractor to liase with the Utility providers, Highway Authorities and Environment Agency to ensure that all approvals are in place unless Unsted Design have been given written instuctions to act on your behalf.

Copyright: The copyright for this drawing remains the property of Unsted Design. It cannot be copied, altered or reproduced in any form without the consent of Unsted Design. It cannot be passed to a third party without the written consent of Unsted Design.

Dimensions: All dimensions to be checked on site prior to the comencement of any work. Do not scale from this drawing for construction purposes.

Party Wall Agreements: It is the sole responsibility of the building owner or their contractor to draw up any agreements or notices required to comply with the Party Wall Act. This drawing does not guarantee the position of the boundary.

Client: MR M STACEY
Project Address: 17 BRAMLEY GARDENS
HORTON HEATH
EASTLEIGH
SO50 7QB

Drawing Contents: ELEVATIONS, FLOOR PLANS,3D VIEW.

Purpose: CLIENT REVIEW
Scale: 1:50, 1:100
Date 20th November 2013 *Drawn by:* JAU/MKU

Drawing Number	Client	Status	Project Number	Sheet Size
002 STACEY			CR54013	A2