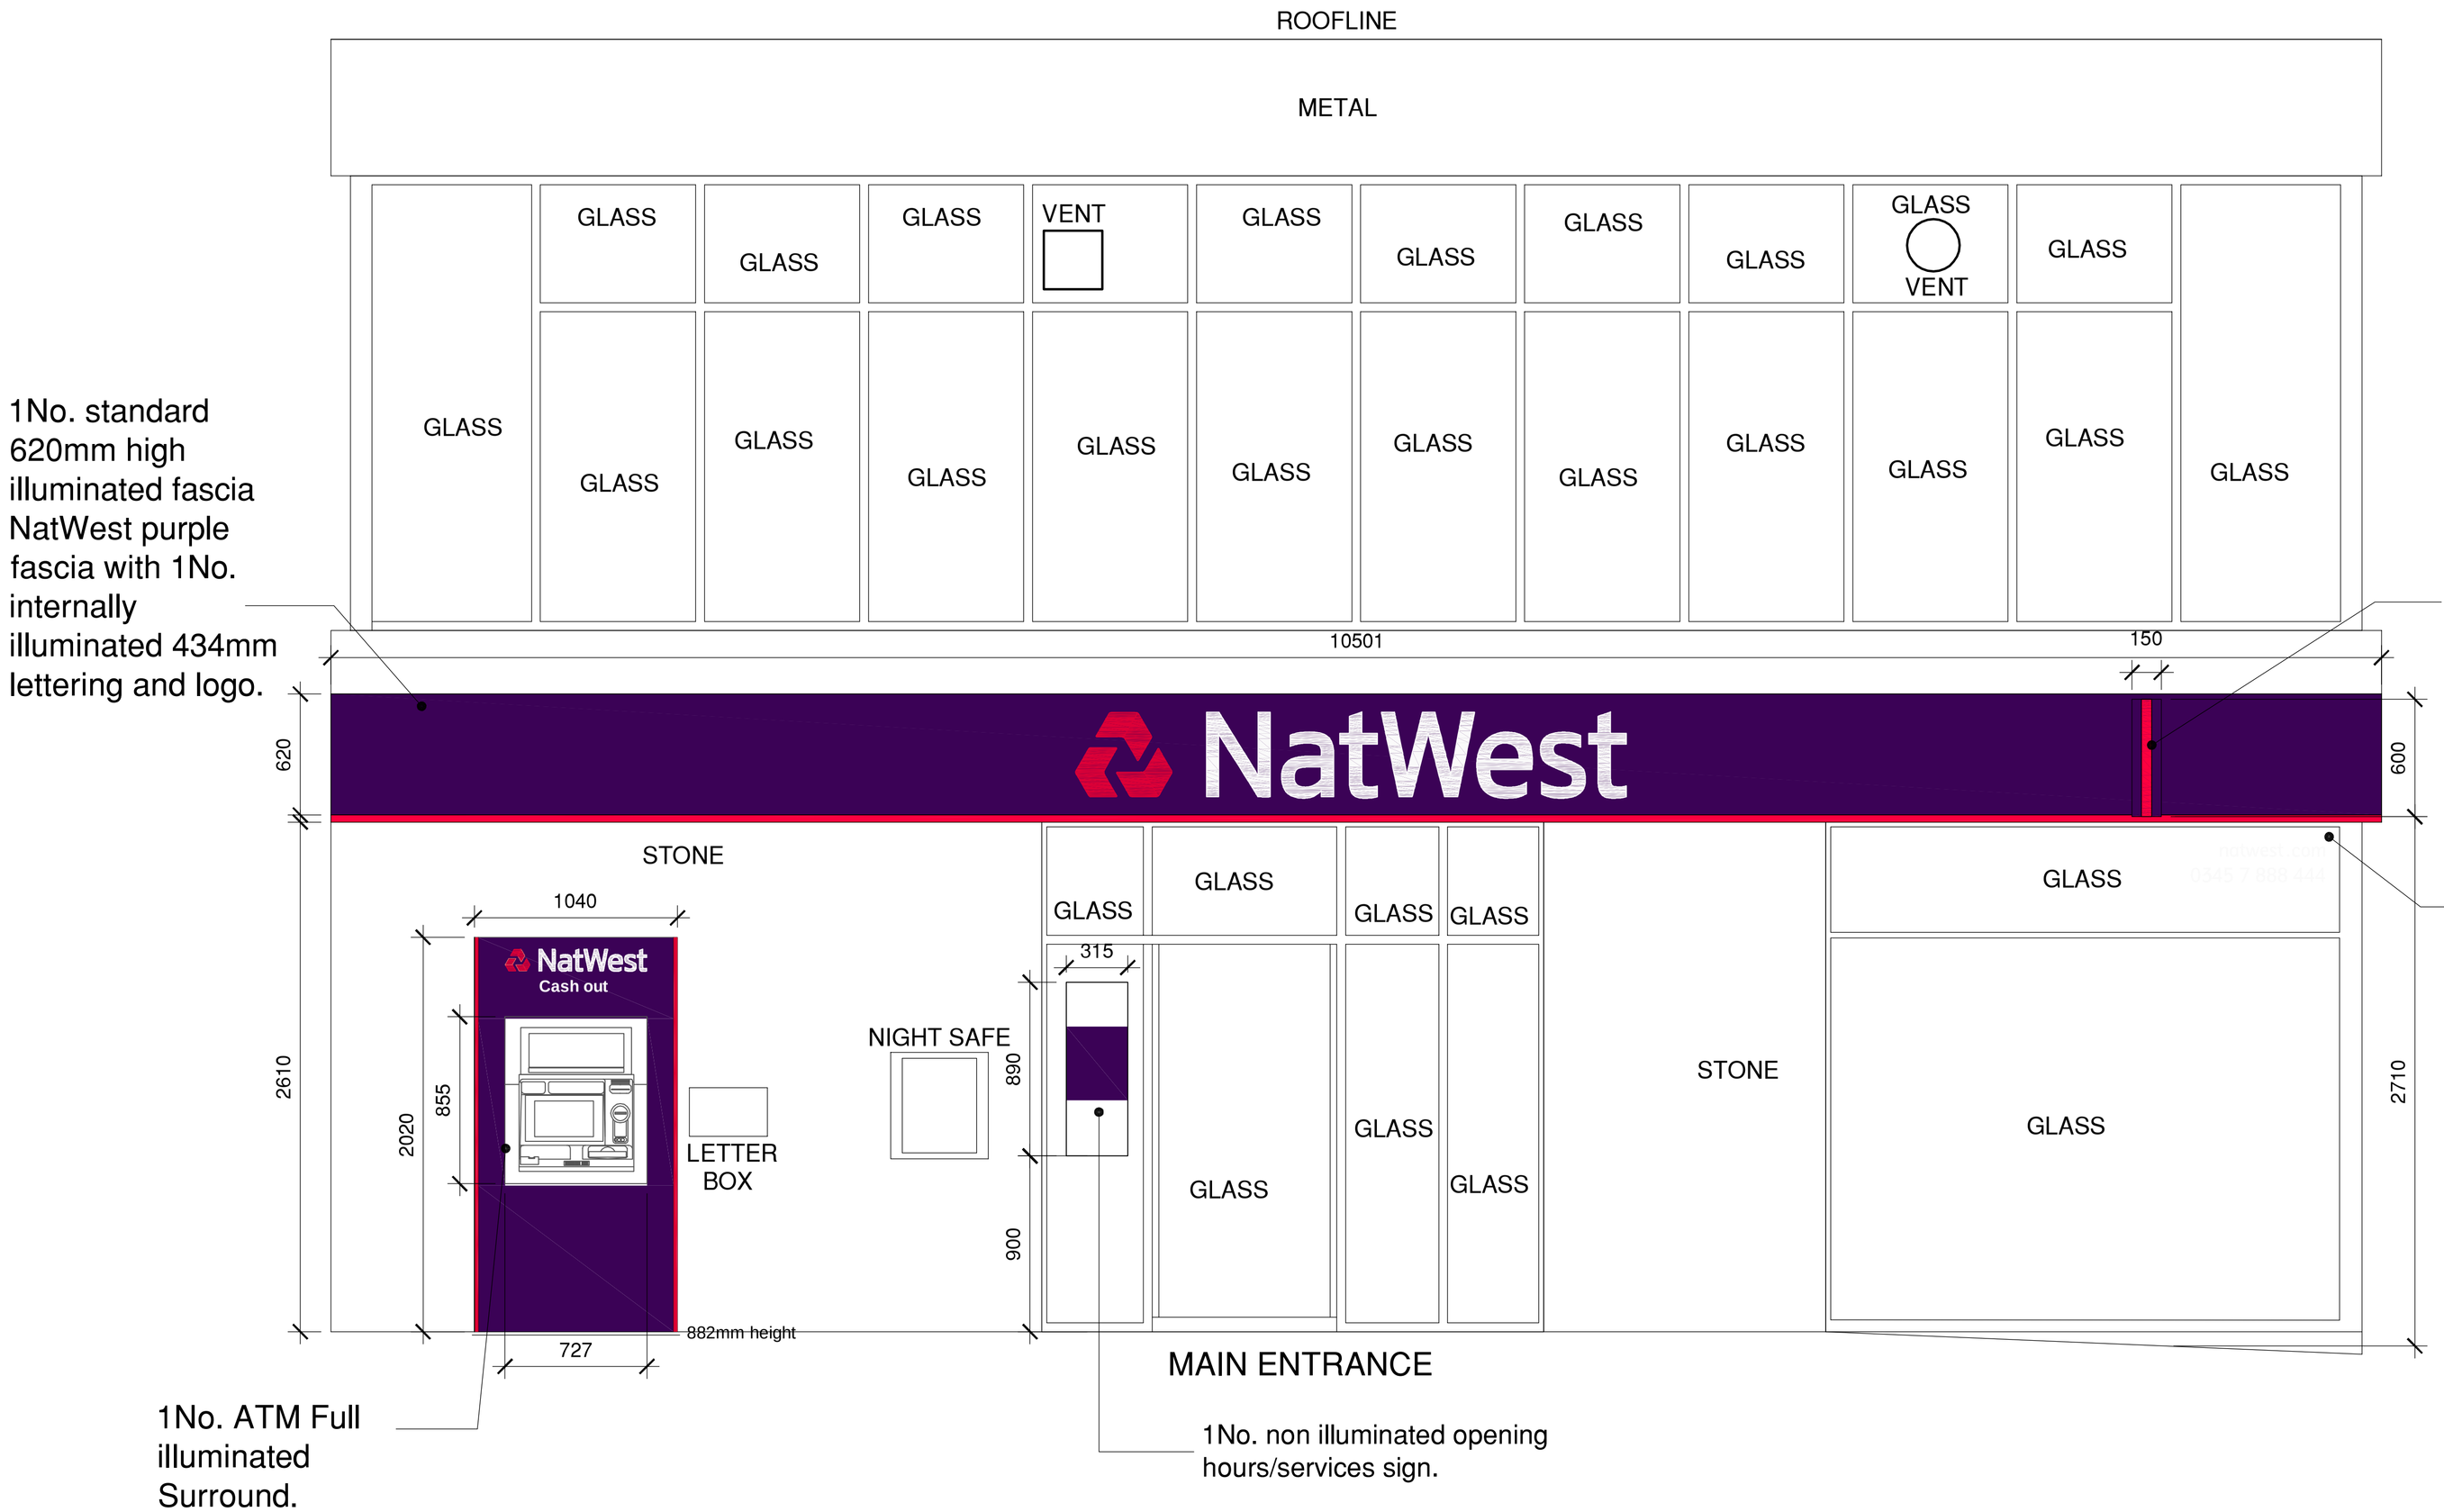

ELEVATION 1
CHANDLERS ROAD

SCALE @1:20

1.0 0.5 0 1.0 2.0 3.0 4.0 5.0m

Group Property

Notes:

This drawing is the copyright and property of The Royal Bank of Scotland plc.
It must not be copied or published without written consent.

Please work to figured dimensions

STYLES&WOOD DESIGN
Aspect House
Manchester Road
Altrincham WA14 5PG
t: +44 (0)161 926 6000
www.stylesandwood.co.uk

PLANNING

rev	description	date

RBS
The Royal Bank of Scotland Group

project
CHANDLER'S FORD
EASTLEIGH
HANTS, SO53 2UA

title
ELEVATION 1

AS PROPOSED PLANNING

scale
1:20 @A1

drn	chk	app
EMS		
date	date	date
15/12/14		

consultants' drawing number
D0572-345-004

brand

rbs drawing number
6841/G1/E1

rev.