

Rear Elevation - As Proposed

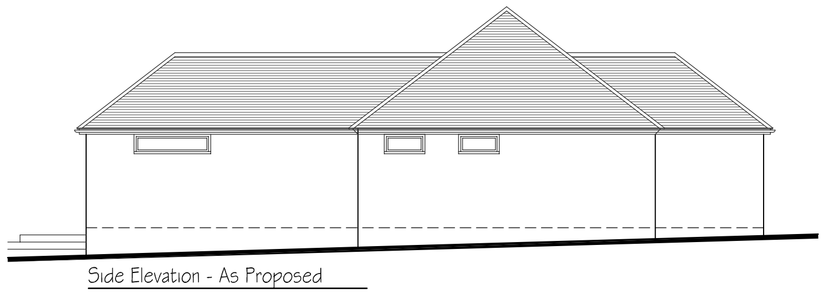

Side Elevation - As Proposed

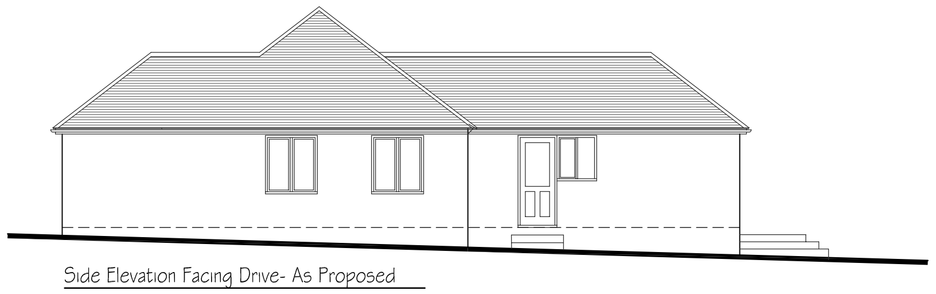

Side Elevation Facing Drive- As Proposed

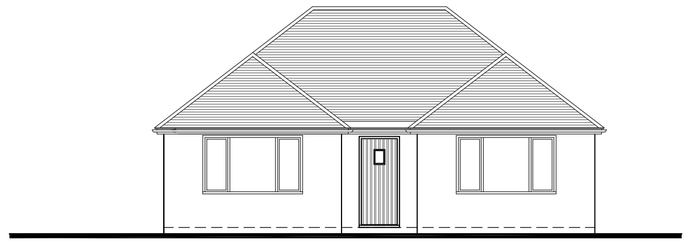

Front Elevation - As Proposed

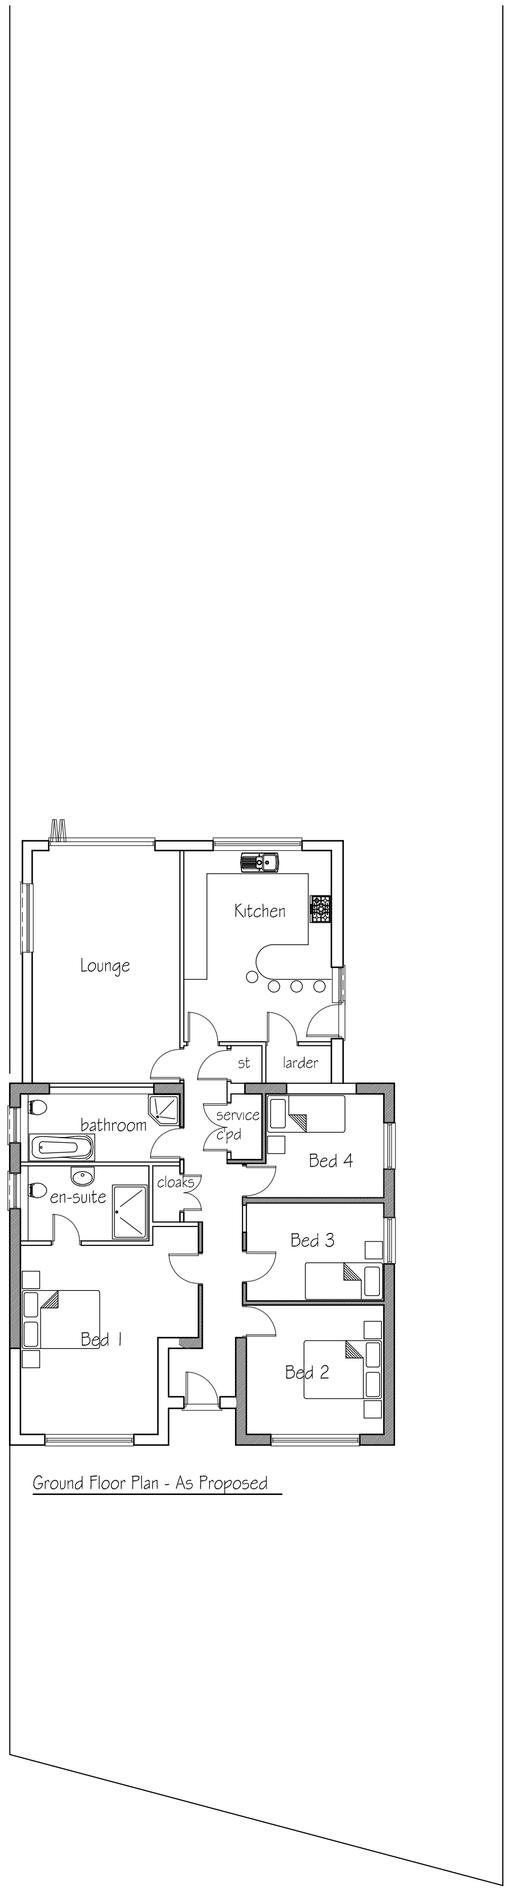

Ground Floor Plan - As Proposed

0m 1 2 3 4 6 8 10m

Client:
Mr John Sillence

Job title:
16 Hadrians Close
Chandlers Ford

Drawing title:
Proposed Extensions
Plans and Elevations

Scale: 1:100
Date: 03/14
Drawn by: gkg

Drawing no: 316/PL01
Rev: