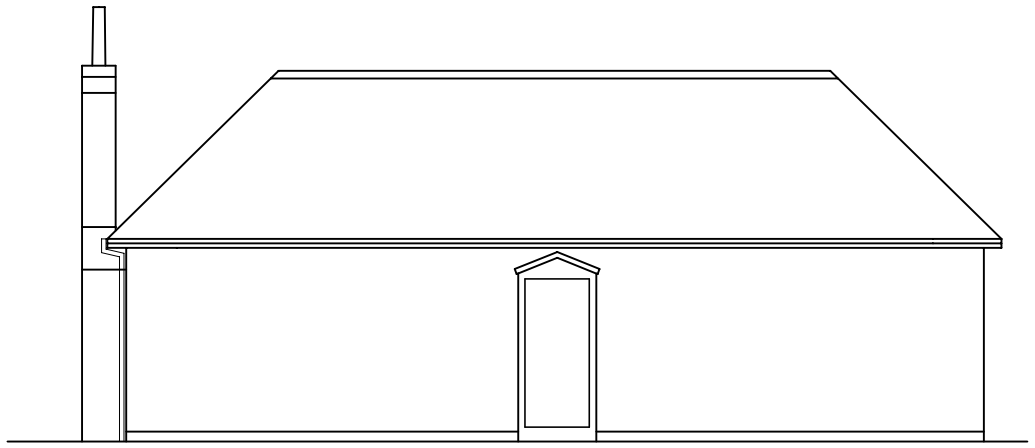

Front elevation

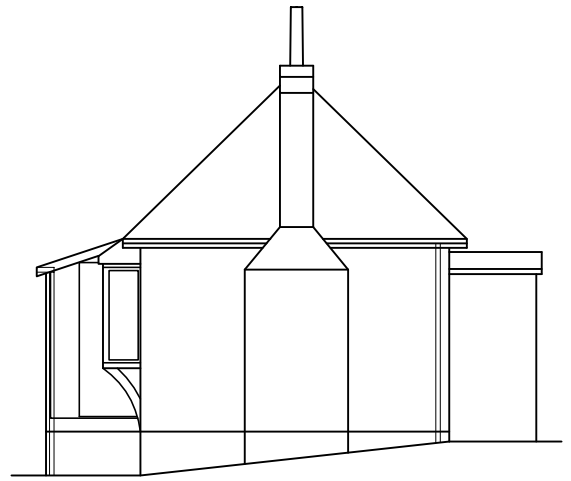

LH Side elevation

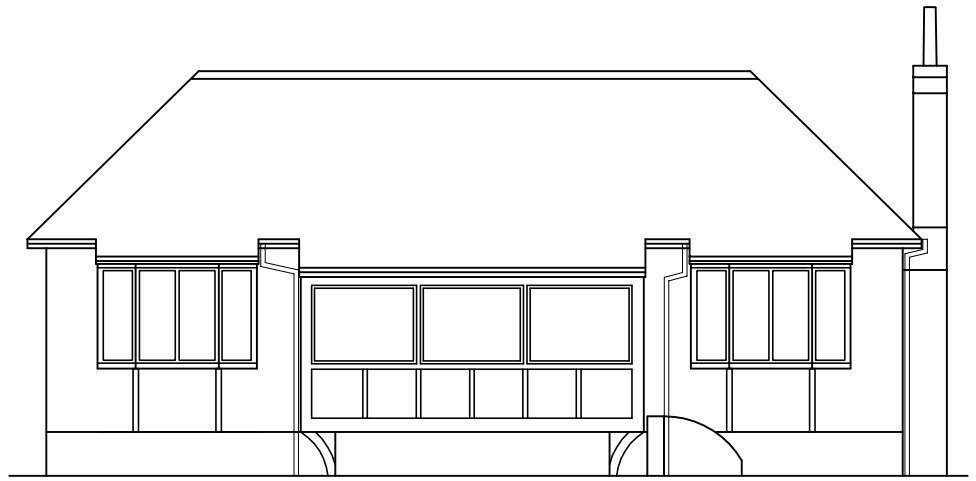

Rear elevation

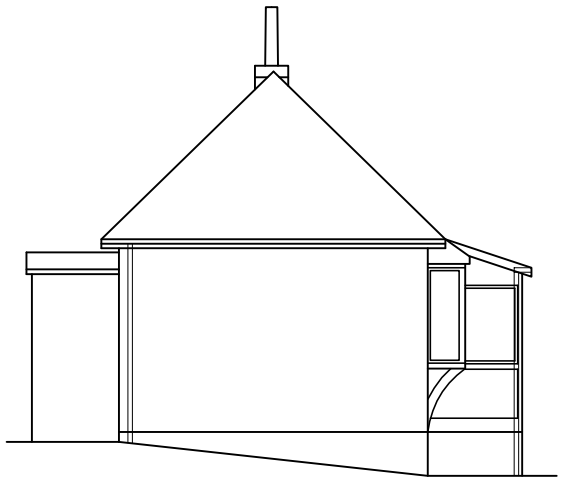

RH Side elevation

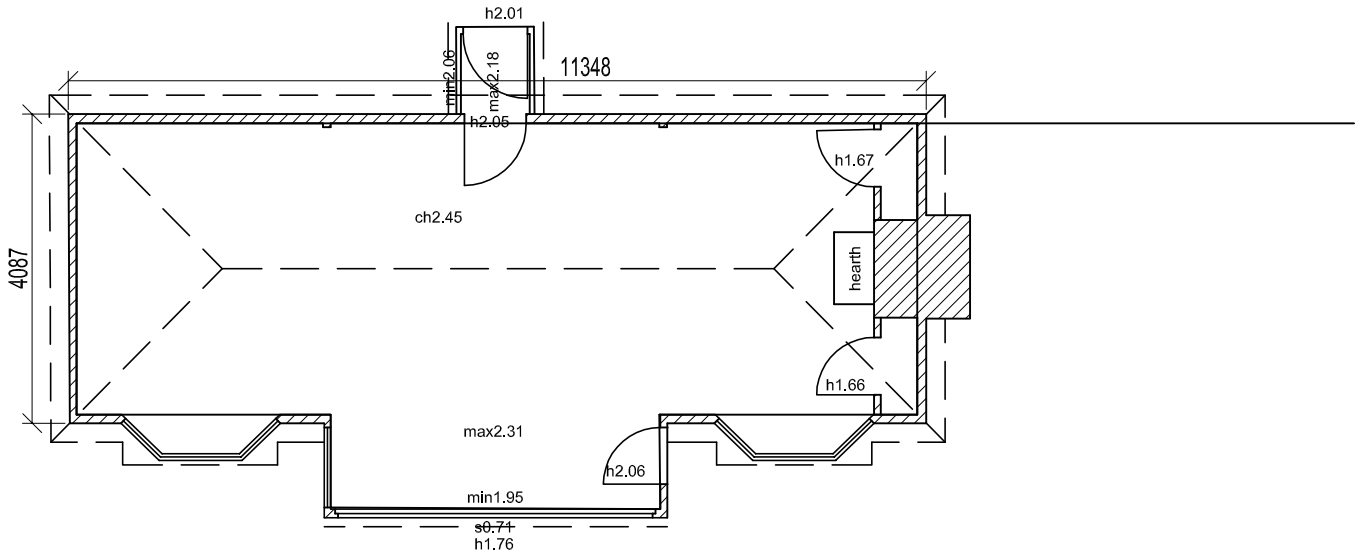

Floor layout

Existing building details

Scale 1:100

1:100 1m 2m 3m 4m 5m 6m 7m 8m 9m 10m

Revisions

METROSCAPE DESIGN LTD
Malcolm Stevens BA (Hons) Arch Tech
Shady Oak, 5 Ayerswood
Bursledon Road, Hedge End
Southampton, Hampshire
SO30 0DF
Tel/Fax: 023 80403794
Email : malcstevens@metroscape.co.uk

Project	DRUG RESEARCH CENTRE, BLUNDELL LANE, BURSLEDON, SOUTHAMPTON SO31 1AA
Drawing Title	EXISTING FLOOR PLAN & ELEVATIONS
Client	DRUG RESEACH CENTRE

Project No	P16004
Date JAN 16	Scale 1:100
Drawing No	P02
Revision	

This drawing is copyright of the Architectural Consultant & must not be reproduced without permission.