


FRONT ELEVATION AS EXISTING



SIDE ELEVATION AS EXISTING

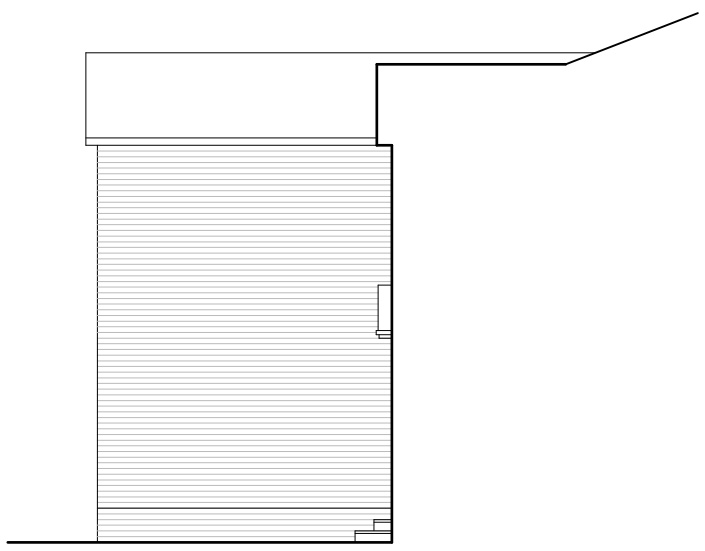

PLAN AS EXISTING

0 1 2 3 4 5 6m

Chris Carter RIBA
Chartered Architect

Chris Carter Associates Limited
PO BOX 475 Winchester Hampshire SO23 3BB
tel. 01962 850050 mobile. 07595 220260
email. chris@chriscarterarchitect.co.uk

Client Mr and Mrs Barron

Project Proposed works to front elevation at: Four Seasons

Title Front elevation as existing

Date January, 2016

Scale 1:100 @ A3

Drawing no. 831. 01