

©SUNSTONE DESIGN
THIS DRAWING IS FOR PLANNING PURPOSES ONLY. DO NOT CONSTRUCT FROM THIS DRAWING.

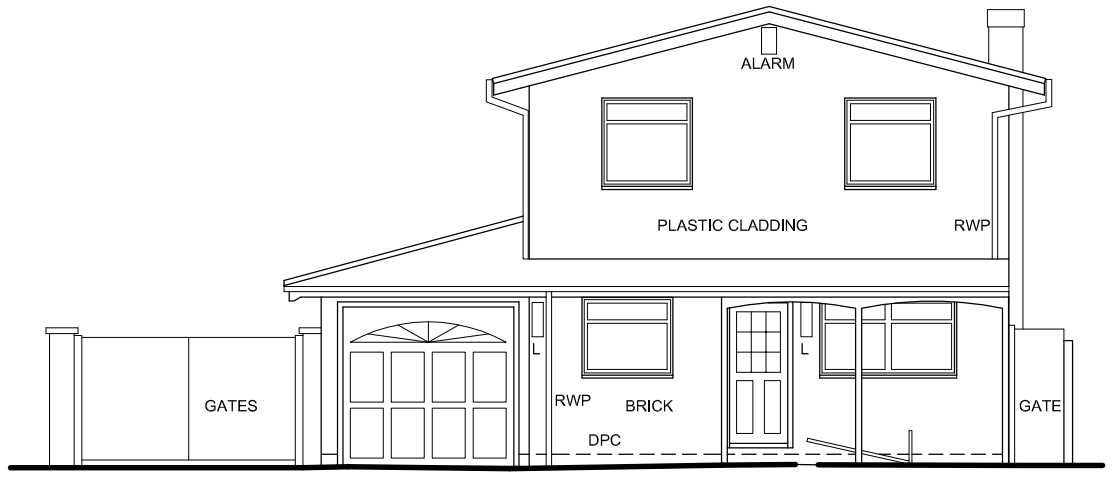

8.0m DATUM

SOUTH ELEVATION

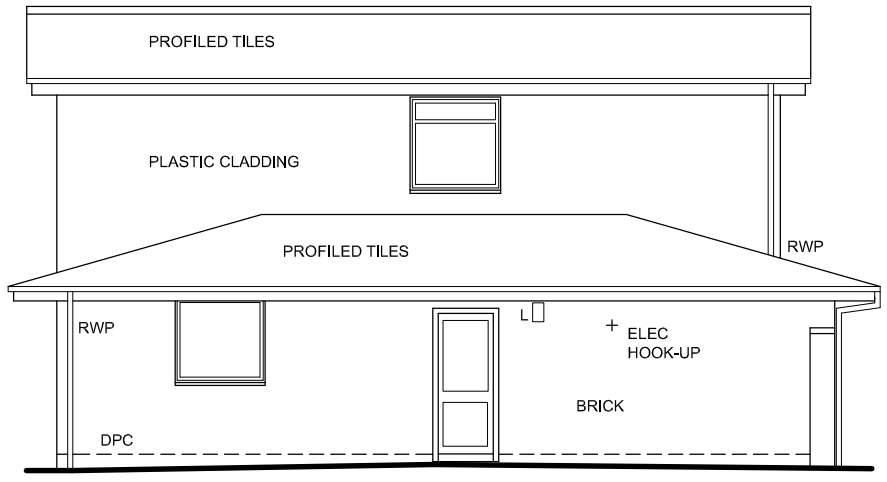

8.0m DATUM

WEST ELEVATION

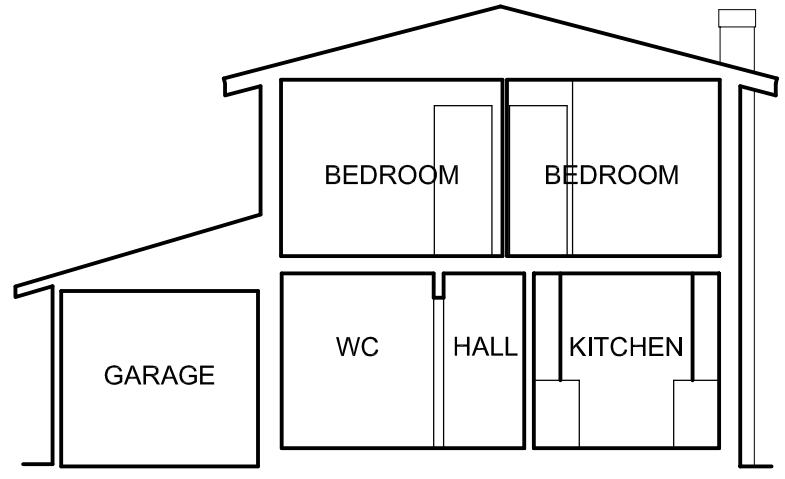

8.0m DATUM

SECTION

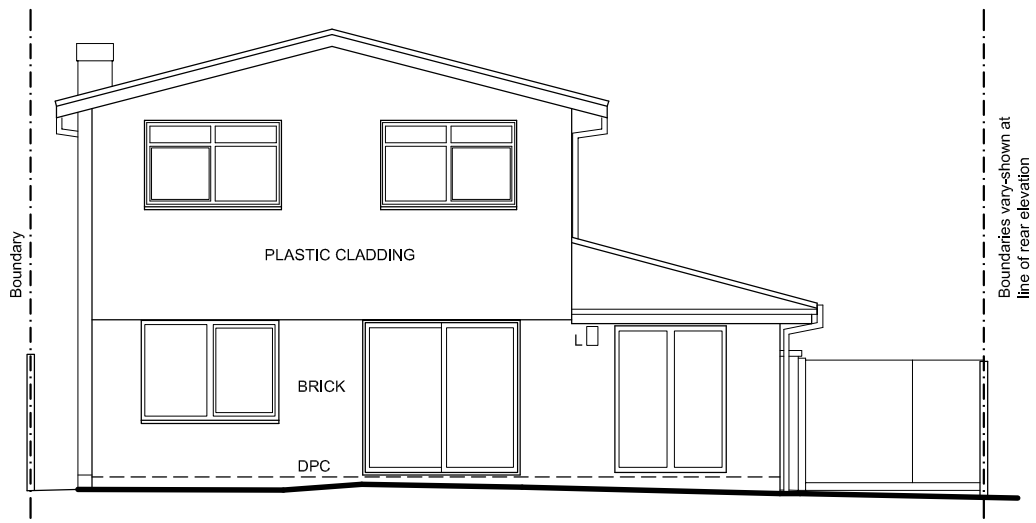

8.0m DATUM

NORTH ELEVATION

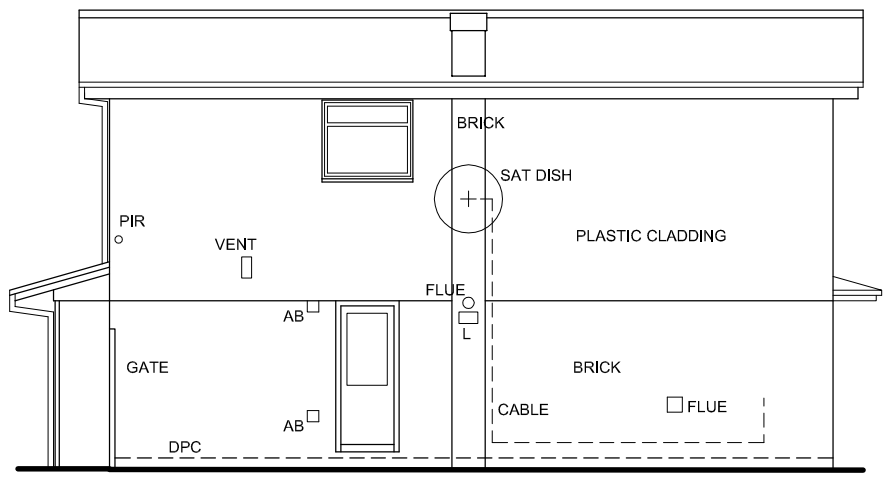

8.0m DATUM

EAST ELEVATION

Sunstone Design
ARCHITECTURAL CONSULTANTS
T 01962 713873
F 01962 713873
E studio@sunstonedesign.co.uk
A The Garden House, Highbridge Road, Twyford Moors SO21 1RL

4 GOODISON CLOSE
FAIR OAK

EXISTING ELEVATIONS AND SECTION

JOB NO: 05_16 APRIL 2016
SCALE: 1:100+200@A3

DRAWING NO: 04