62 LAKEWOOD ROAD, SO53

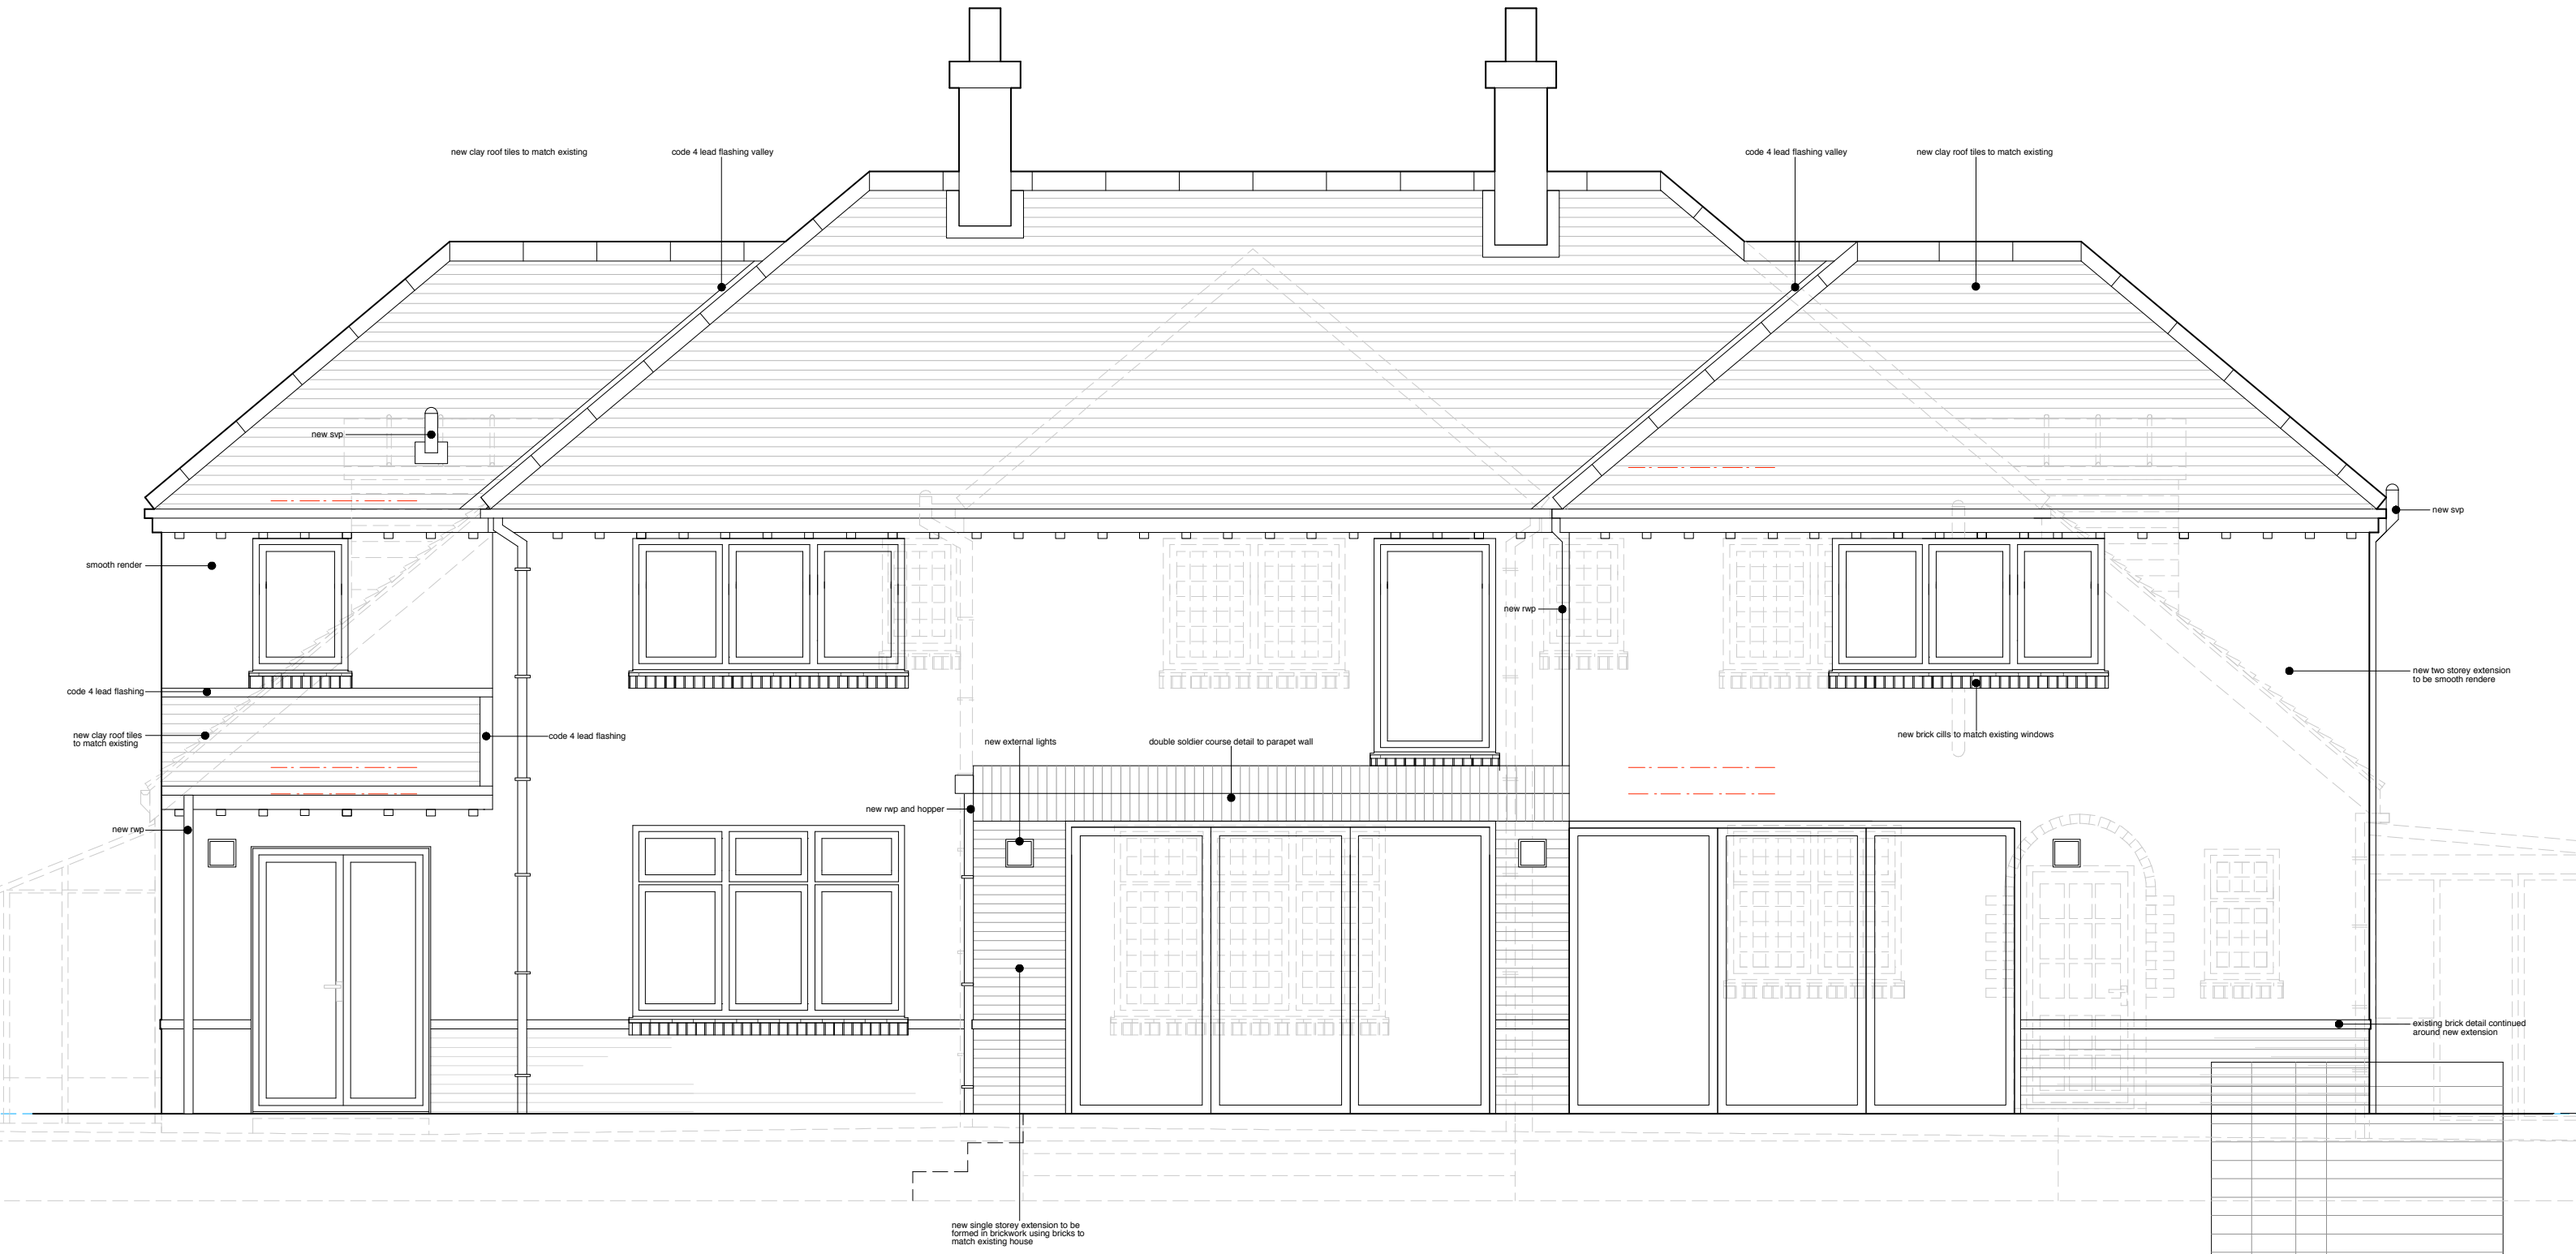

revision	date	drawn	description

LA HALLY ARCHITECT

38 LEIGH ROAD EASTLEIGH SO50 9DT
07789 300 937 02380 616 698
www.lahally.com design@lahally.com

DRAWING STATUS: ISSUED FOR PLANNING SUBMISSION

client: **MR AND MRS EVANS**

job: **62 LAKEWOOD ROAD**

drawing: **REAR ELEVATION AS PROPOSED**

date	drawn	scale	drawing no.	rev.
JUN 2011	EW/LH/PT	1:50 @ A3	**208.PL.003**	

REAR ELEVATION AS PREVIOUSLY PROPOSED 1:50 @ A3