


Proposed Front Elevation



Proposed Side Elevation

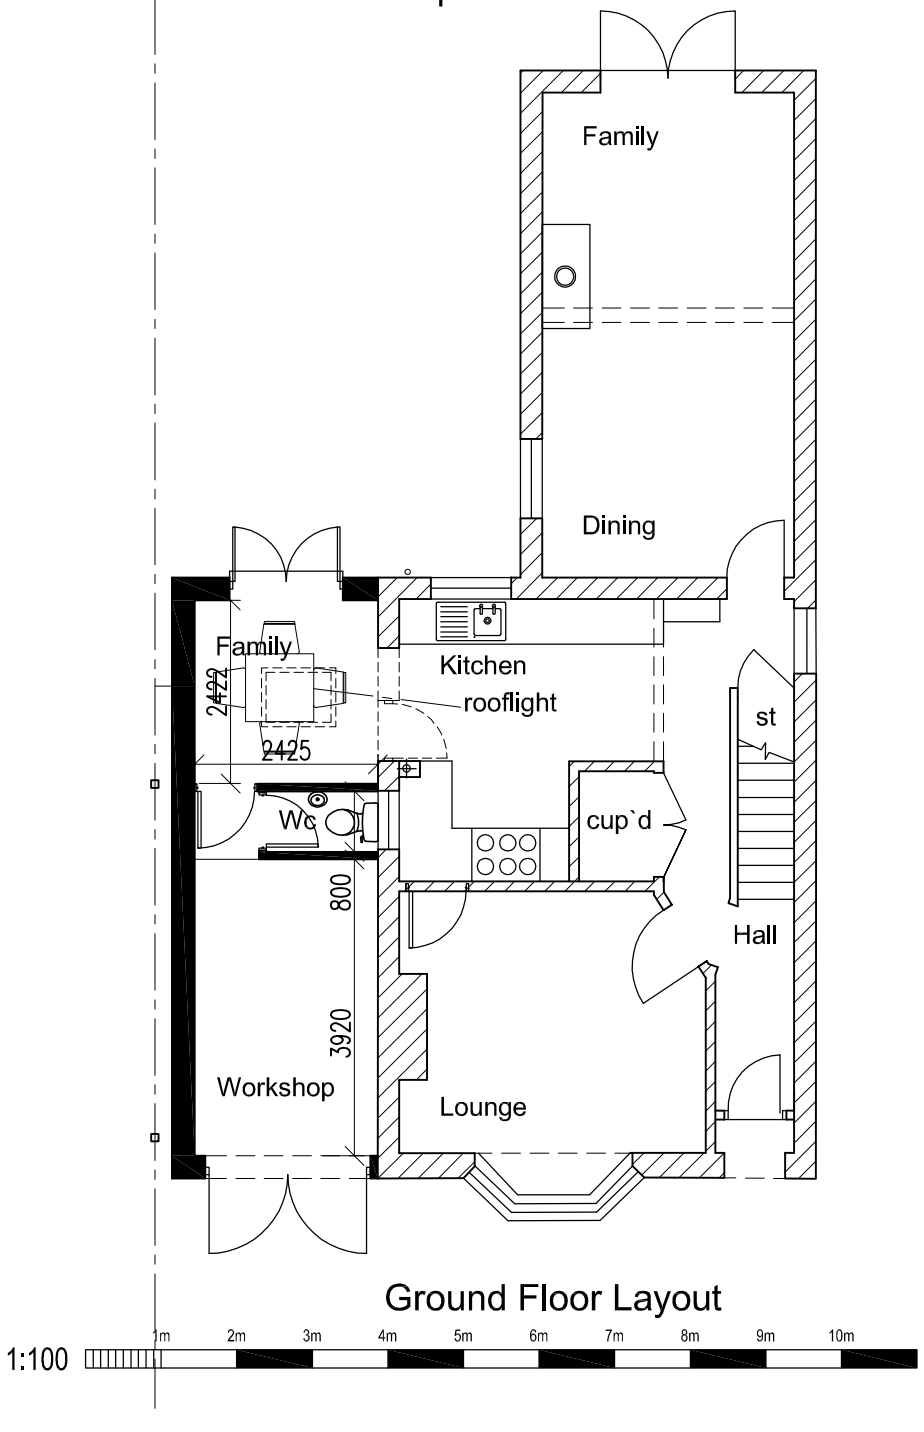

Ground Floor Layout



Proposed Rear Elevation

METROSCAPE DESIGN LTD
Malcolm Stevens BA (Hons) Arch Tech
Shady Oak, 5 Ayerswood
Bursledon Road, Hedge End
Southampton, Hampshire SO30 0DF
Tel/Fax: 023 80403794
Email : malcstevens@archtech-design.co.uk

Project	DORSET HOUSE, LOWFORD HILL BURSLEDON, HANTS, SO31 8ER
Drawing Title	SINGLE STOREY SIDE EXTENSION PROPOSED ELEVATIONS & FLOOR PLAN
Client	MR & MRS R REDMOND

Project No	P13007
Date APR 13	Scale 1/100
Drawing No	P03
Revision	

This drawing is copyright of the Architectural Consultant & must not be reproduced without permission.