

North West Elevation

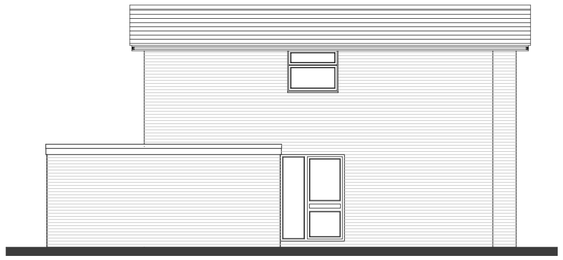

North East Elevation



South East Elevation



South West Elevation

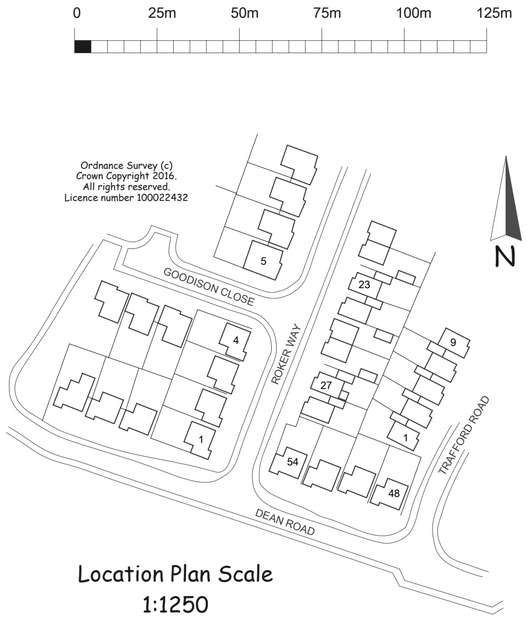

Location Plan Scale
1:1250

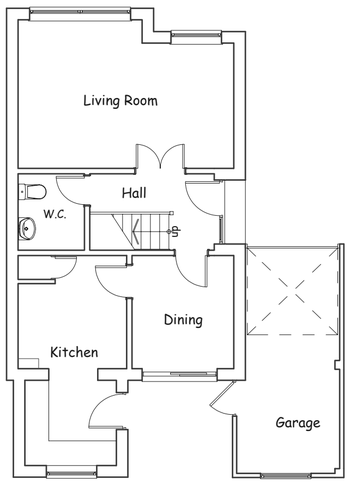

Ground Floor Plan

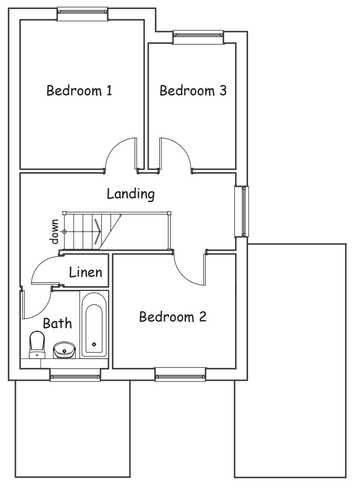

First Floor Plan



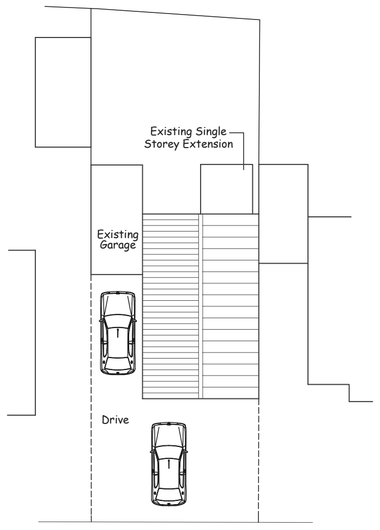

Site Plan Existing
Scale 1:200

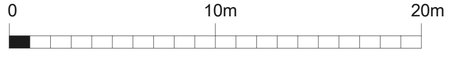

Proposed Rear Extension at:-
27 Roker Way, Fair Oak, Eastleigh
Hampshire SO50 7LD.
for - Mr & Mrs D Page.

Drawing:

As Existing.

Scale:

1:100, 1:200, 1:1250 @ A2.

Date:

April 2016.

Drawing Number:

27RW - P - 01.