
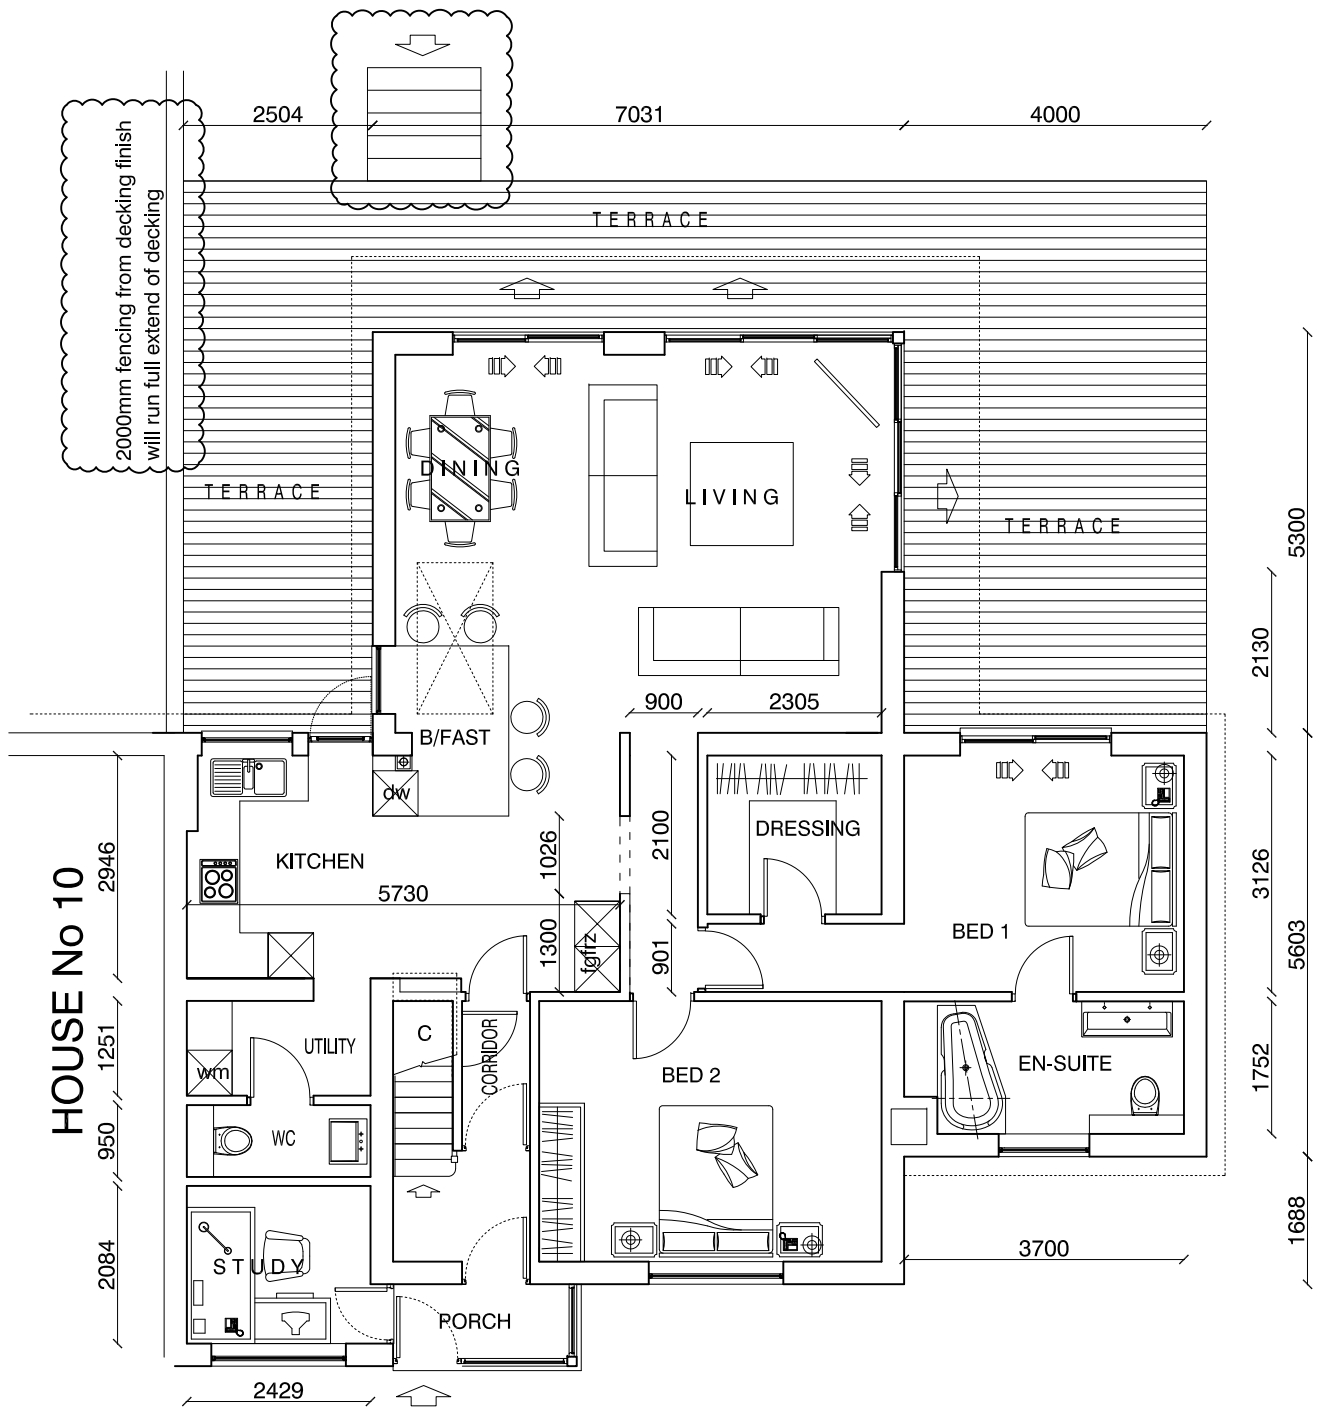


GROUND FLOOR 1:100

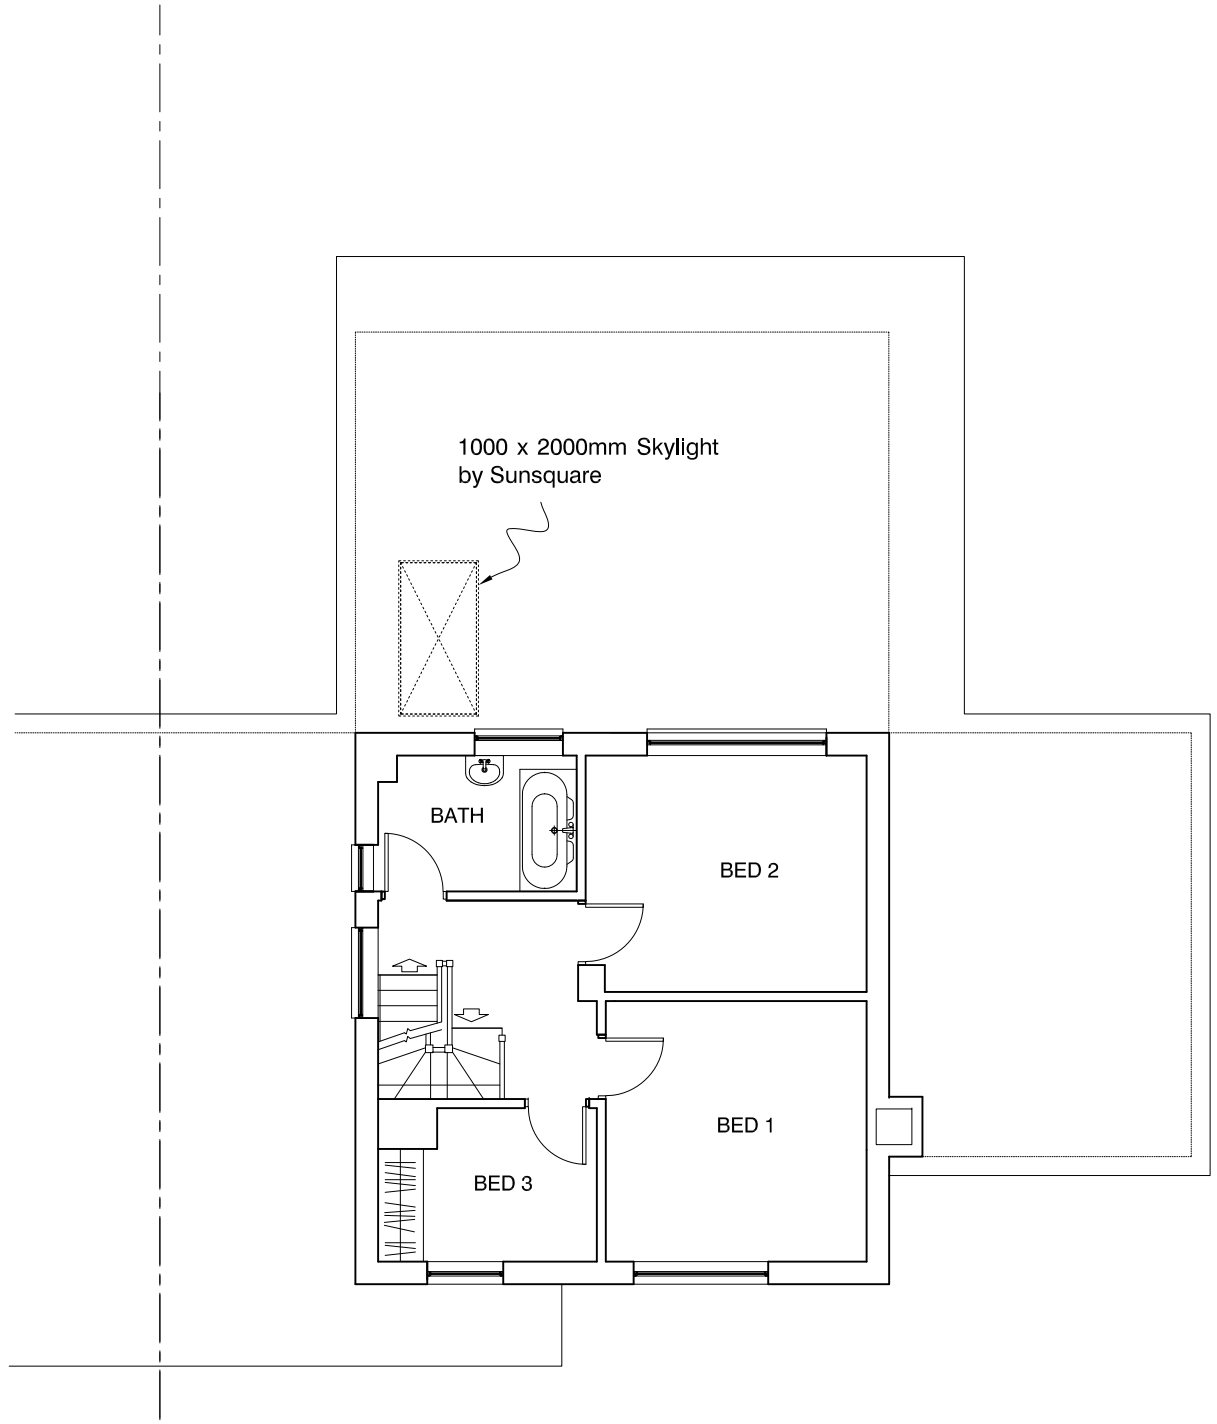

FIRST FLOOR 1:100

REV.	DATE	DRAWN	DESCRIPTION
B	22/10/15	SS	STAIRS FOR DECKING ADDED - FENCING: 2000MM HEIGHT FROM FINISH DECK LEVEL
A	19/08/15	KJS	MINOR AMENDMENTS TO UTILITY AND WC AREAS

PROJECT

PROPOSED ALTERATIONS @
8 Clanfield close, Chandlersford,
SO53 2HL

CLIENT

MR MEHDI SAFREMANESH

DRAWING TITLE

PROPOSED GROUND & FIRST FLOOR PLANS

Date	Drawn	checked	Approved
July 2015	KJS		

Scale 1:100

Drg. No. SSH/ 03

Rev. B