

F R O N T ELEVATION 1:100



R E A R ELEVATION 1:100

SURFACE FINISH MATERIAL SPEC.

FLAT ROOF: Single ply membrane in light gray.


FACIAs : White UPVC to match existing

WINDOWS & DOORS : White UPVC to match existing


SLIDING DOORS: PP Aluminum thin profile sliding doors in white to match window frames

WALLS: Facing Brick work to match existing

Fencing: 2000mm height from finish deck level

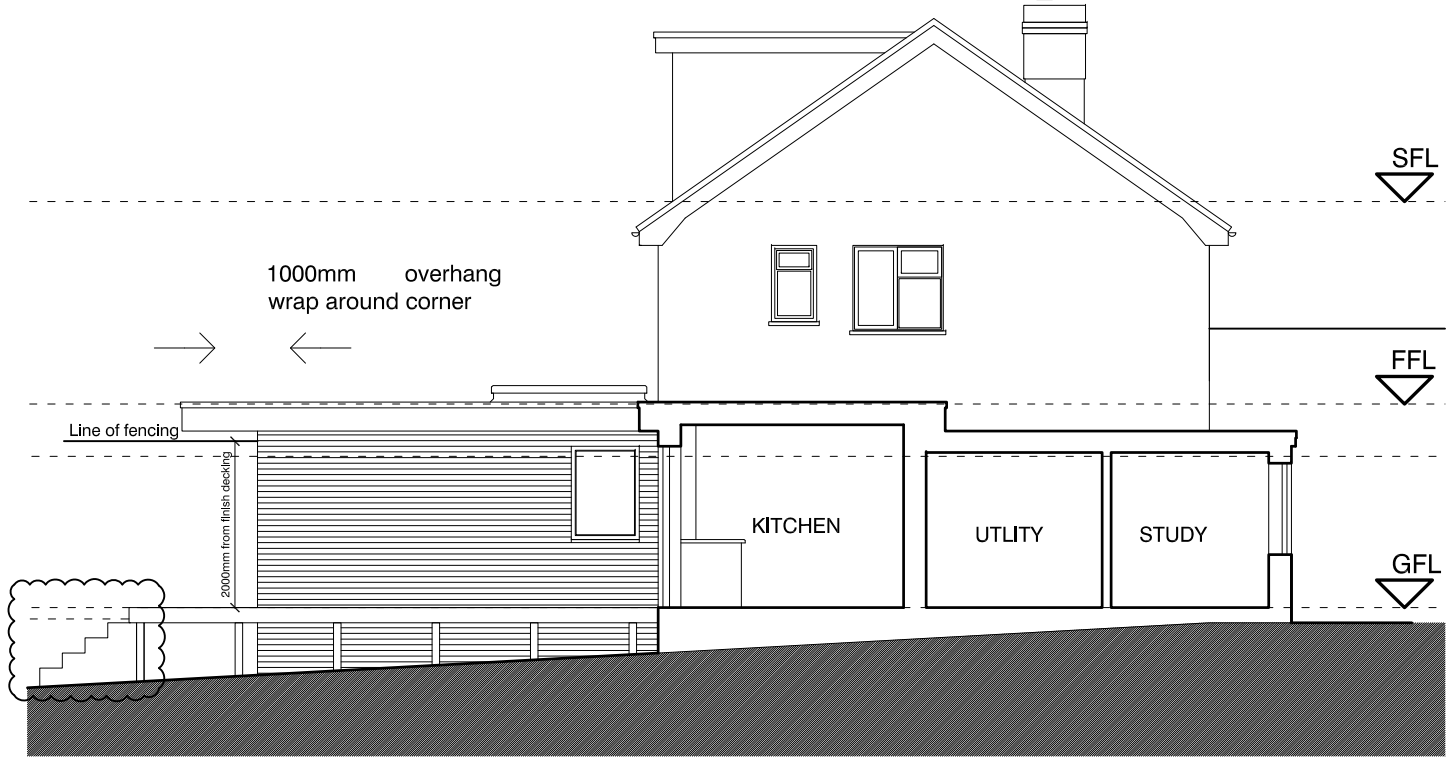

S I D E ELEVATION SOUTH 1:100

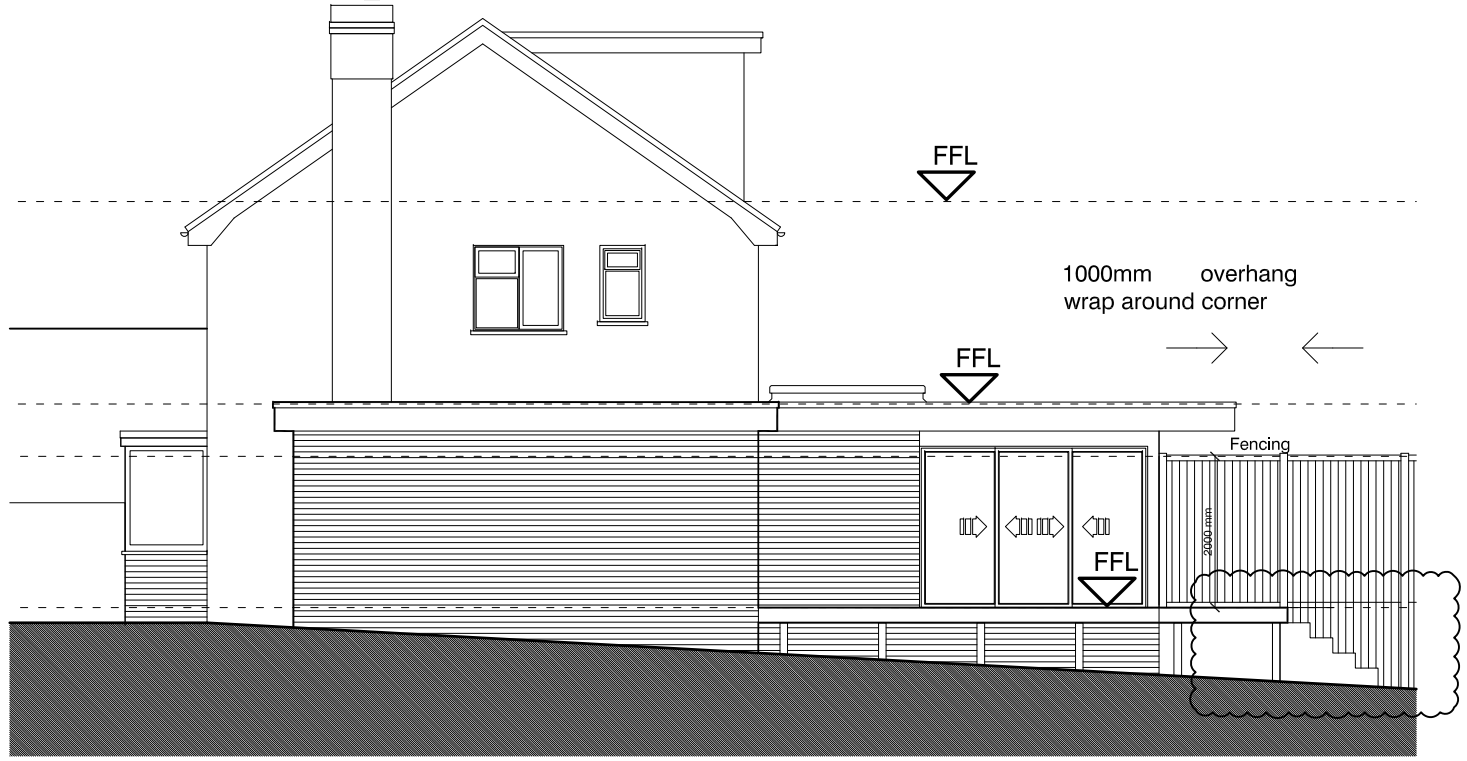

S I D E ELEVATION NORTH 1:100

REV.	DATE	DRAWN	DESCRIPTION
C	22/10/15	SS	STAIR ADDED
B	20/10/15	SS	FENCING: 2000MM HEIGHT FROM FINISH DECK LEVEL
A	19/08/15	KJS	FENESTRATION AMENDED, CANOPY ADDED, ADJUSTMENT MADE TO FORM

PROJECT

PROPOSED ALTERATIONS @
8 Clanfield close, Chandlersford,
SO53 2HL

CLIENT

MR MEHDI SAFREMANESH

DRAWING TITLE

PROPOSED ELEVATIONS

Date	Drawn	checked	Approved
July 2015	KJS		

Scale 1:100

Drg. No. **SSH/ 05**

Rev. **C**