
R·J·WATKINSON
CIVIL & STRUCTURAL
CONSULTING ENGINEERS

Telephone Lyndhurst 023 8028 3794
Facsimile Lyndhurst 023 8028 3655

Project: 72 KINGSWAY CHANDLERS FORD	Project No.
	Sheet No. SK 100
Part: SITE PLAN.	Date 13.12.07
	By NJG

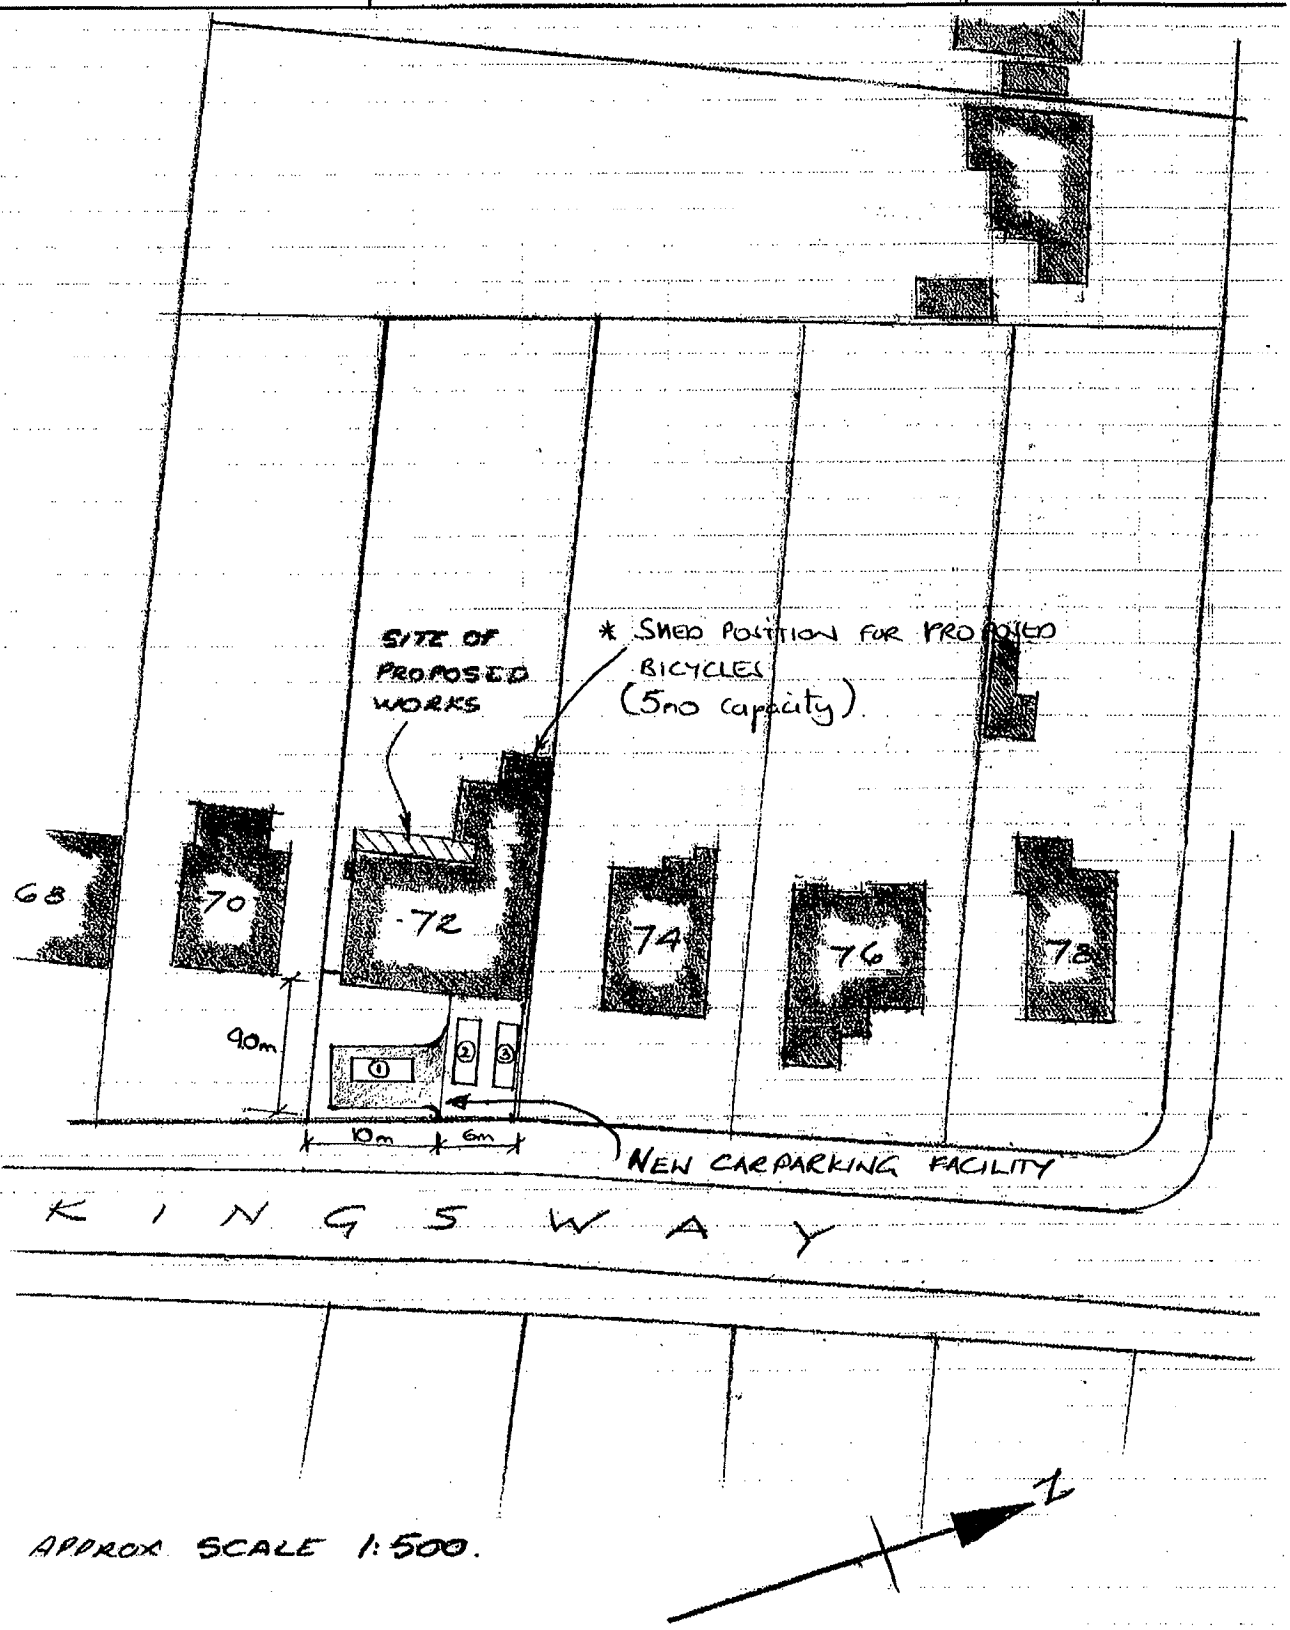

APPROX SCALE 1:500.

↑ SCALED SITE PLAN - 1:1000

→ Signed C Monaghan

→ Dated - 11/1/2011

