PLANNING



Proposed Rear Elevation

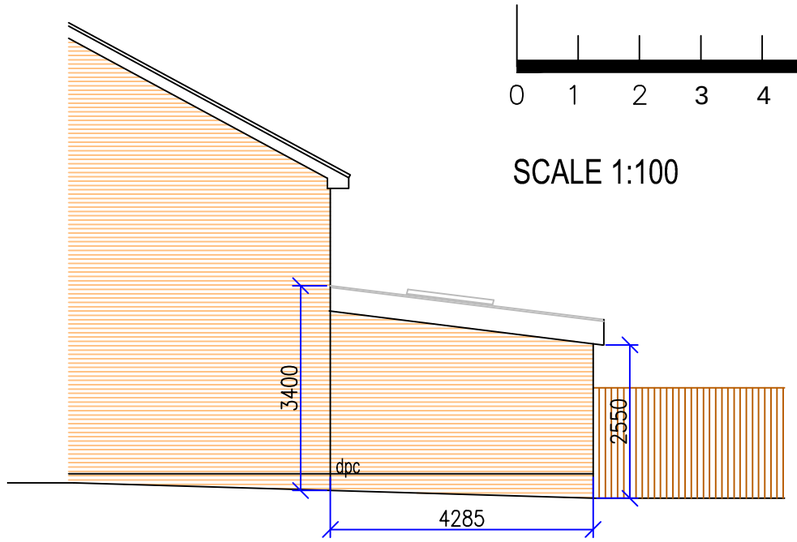

Side elevation showing depth of extension

0 1 2 3 4 5 10

SCALE 1:100

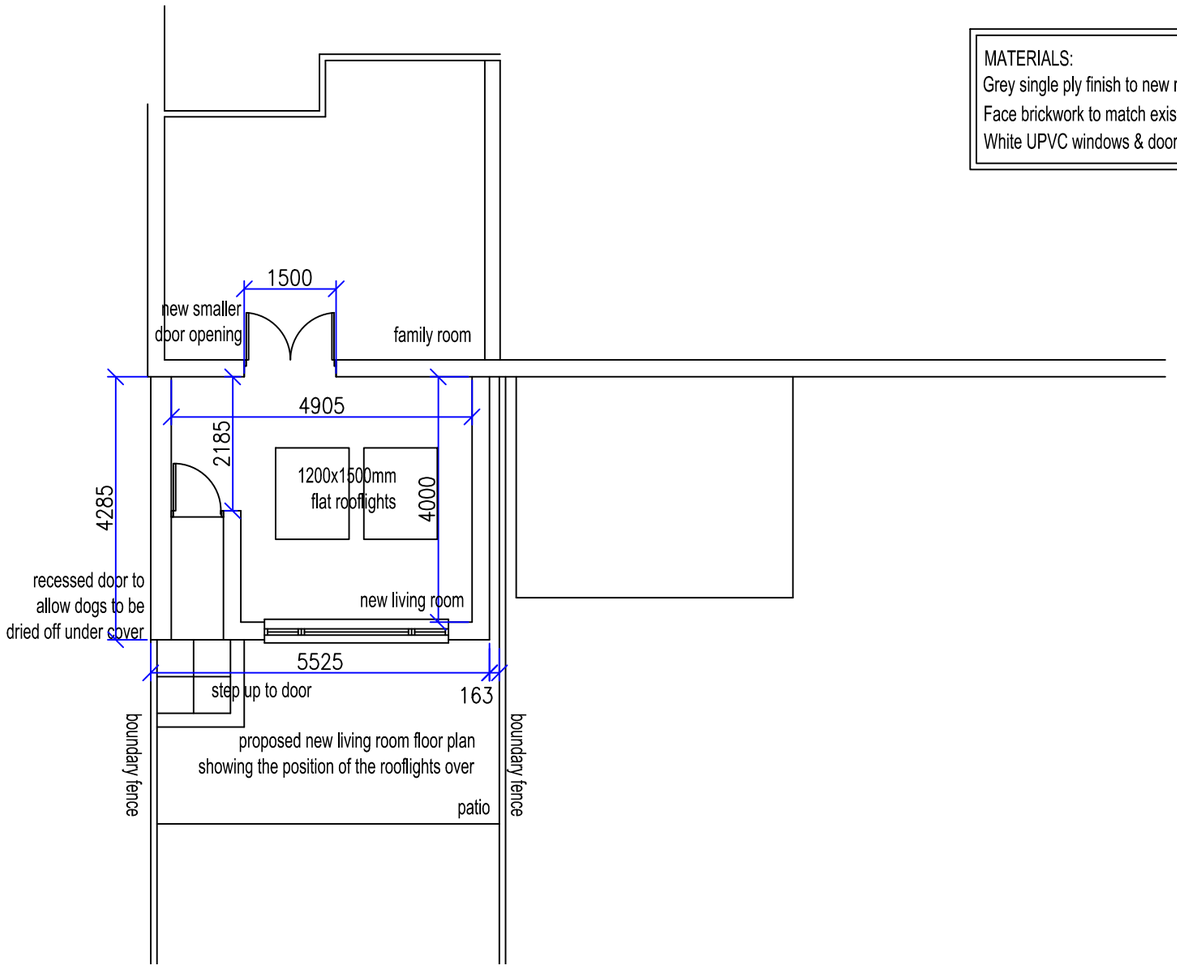

MATERIALS:
Grey single ply finish to new roof
Face brickwork to match existing
White UPVC windows & doors

Revision	Date

VAWARD
planning & design

Moorcroft Church Road Swanmore
Southampton SO32 2PA
T 01489 894 300 M 07811 393 434
e-mail vawardplanning.co.uk

Client	Mr & Mrs M Walters	Scale 1:100	Drawn VAW
Project	32 Pantheon Road, Chandlers Ford	Date 10.12.14	Checked
Drawing Title	Proposed floor layouts & Elevations	Drawing No P03	Revision

This drawing is copyright of the designer & must not be reproduced without permission. Any discrepancies should be reported to the designer