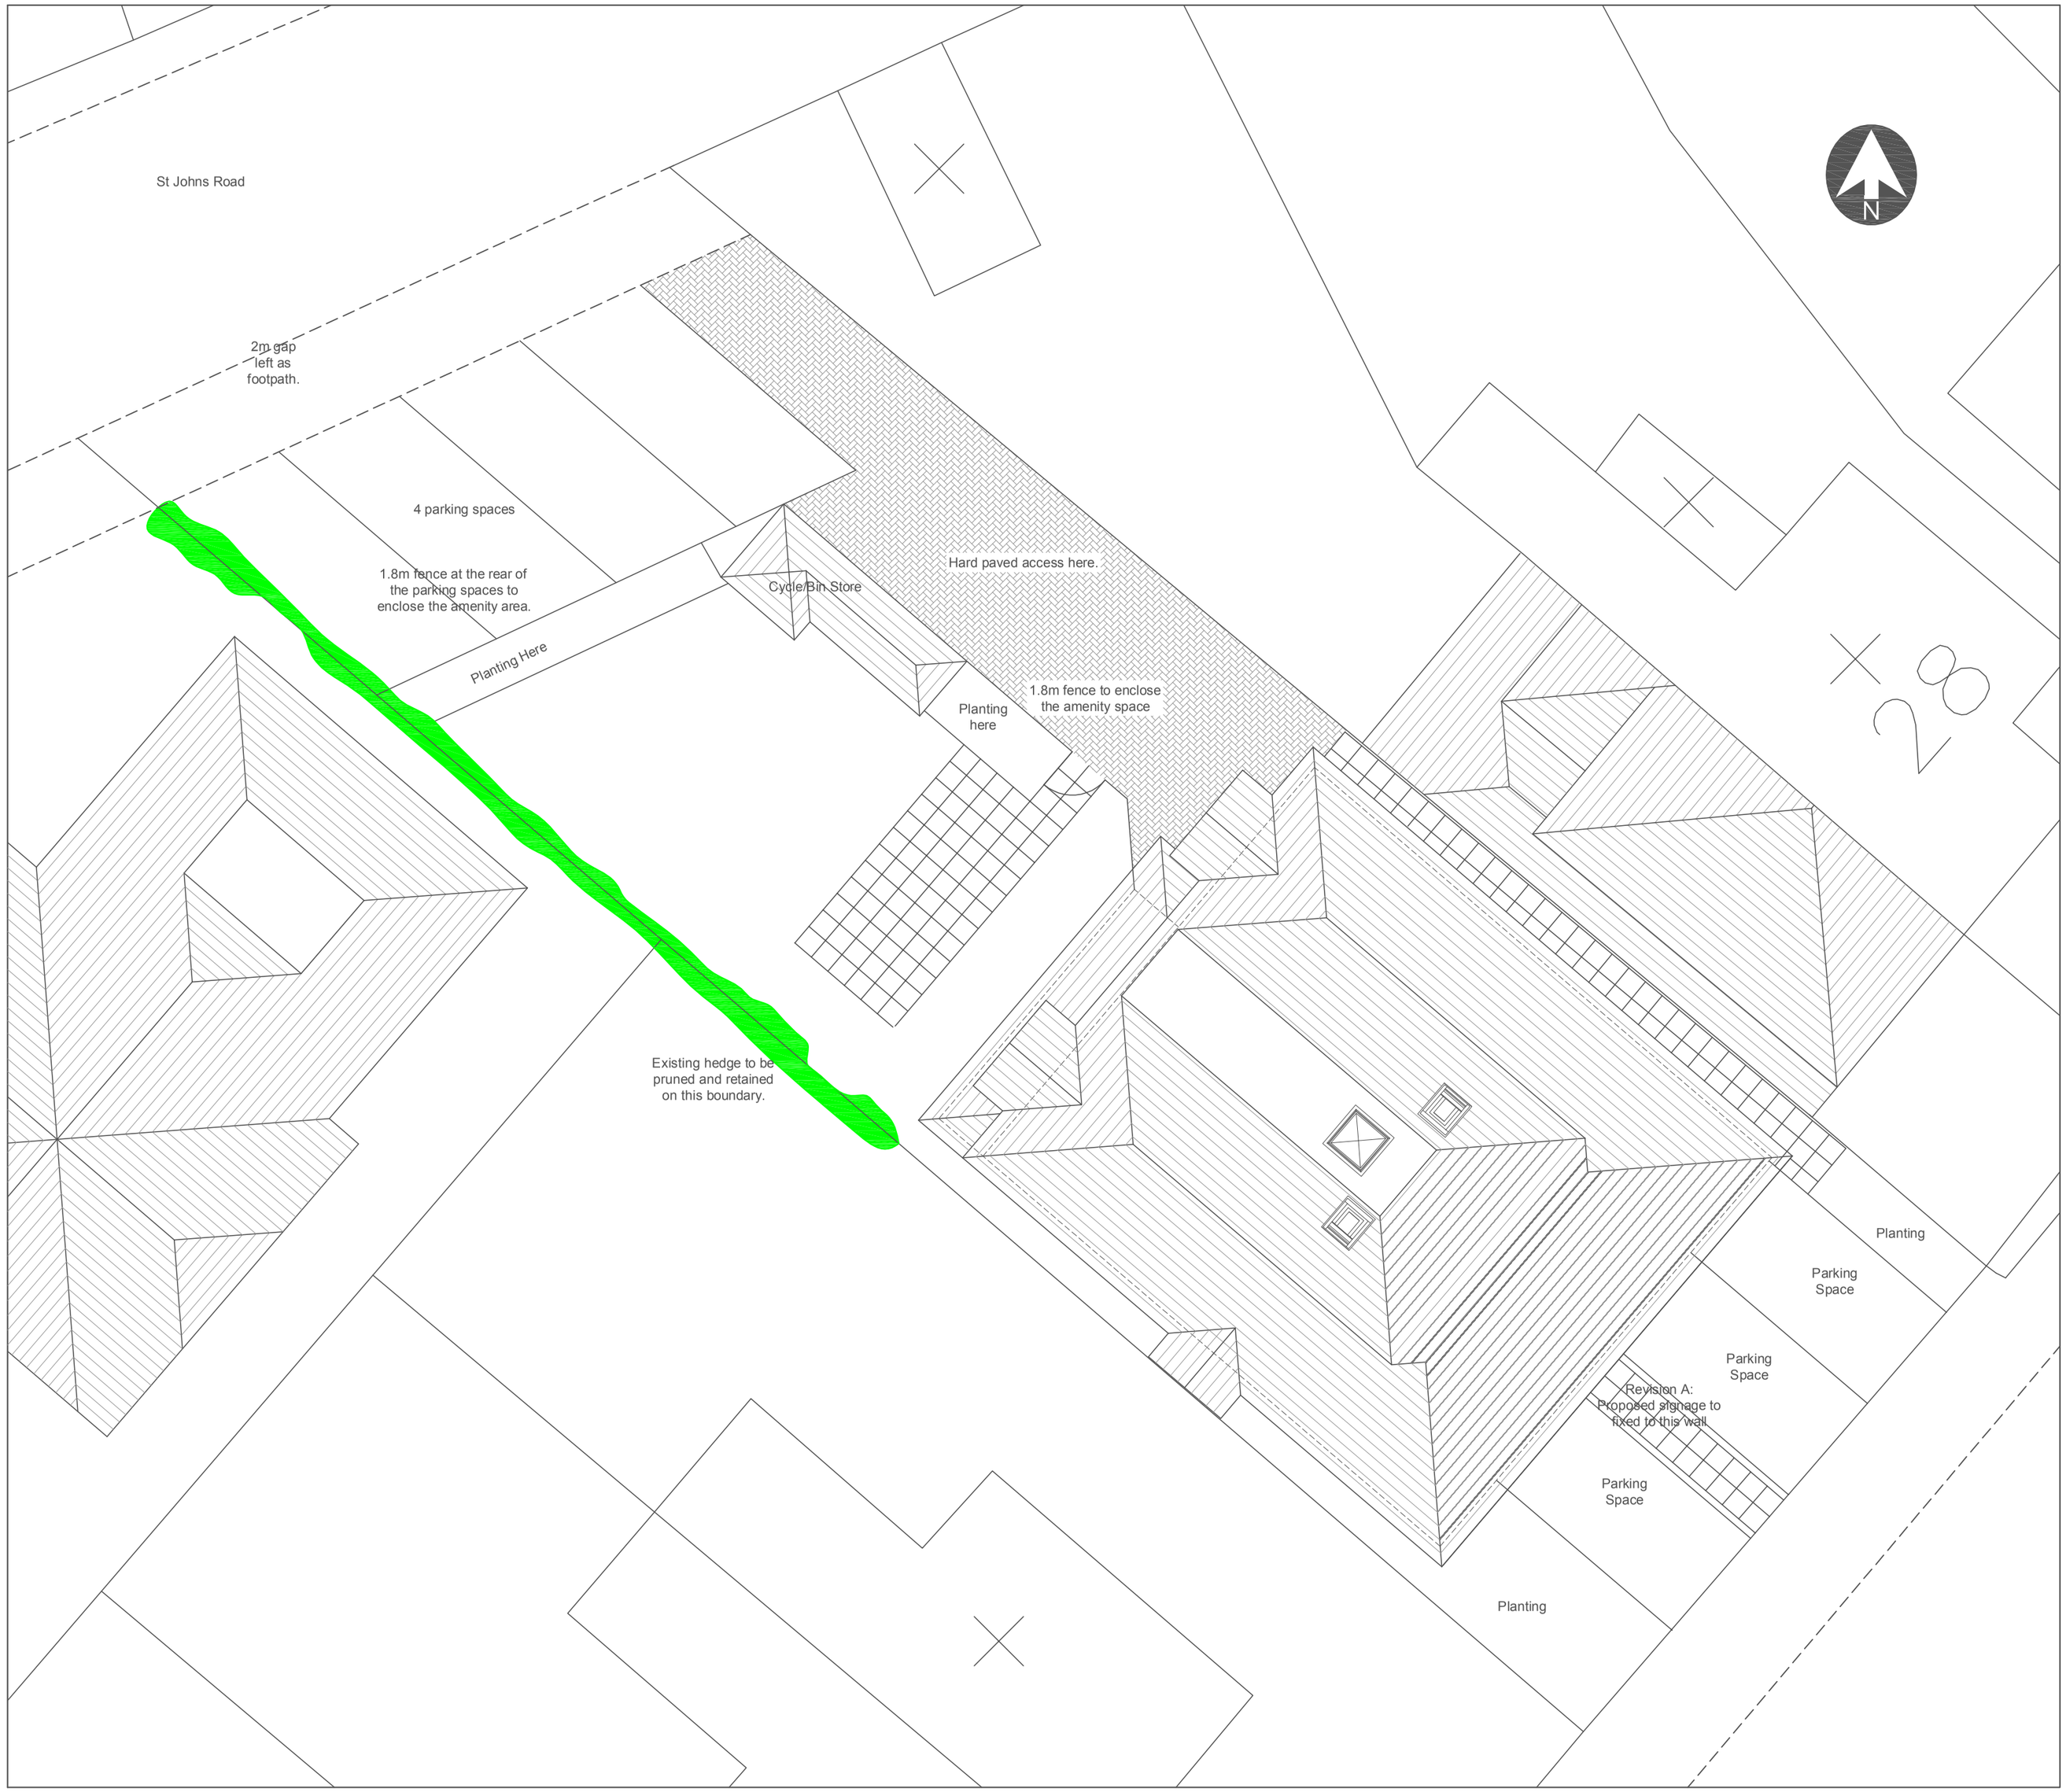


0 1 2 4 6 8 10 12 14 16 18 20

Scale Metres 1:200

Revision A: Change to note re pavement depth.

Legend

New Work Outline

45 Degree Sight Line

*Client/Property Address*

PAUL CAPPER
32 ST JOHNS ROAD
HEDGE END
SOUTHAMPTON
SO30 4AG

*Drawing Title:*

PROPOSED

*Drawing Contents:*

SITE PLAN

| | |
|---|---|
| Drawing Number | 018-CAPPER-SP-22110-A2 |
| Revision Number | A |
| Date | 15th May 2012 |
| Drawn by MKU | MKU/JAU |
| Scale | 1:100 |

**Utilities/Highways/Enviroment:** It is the responsibility of the client or their contractor to liaise with Utility Providers, Highways Authority's and Enviroment Agency and to ensure that all approvals are in place unless Unsted Design have been given written instructions to act your behalf.

**Copyright:** The copyright for this drawing remains the property of Unsted Design. It cannot be copied, altered or reproduced in any form without the writen consent of Unsted Design. It cannot be passed to a third party without the written consent of Unsted Design.

**Dimensions:** All dimensions to be checked on site prior to the commencement of any work. Do not scale from this drawing for construction purposes.

**Party Wall Agreements:** It is the sole responsibility of the building owner or their contractor to draw up any agreements or notices required to comply with the Party Wall Act. This drawing does not guarantee the position of the boundary.

**unsted design**

3D Computer Aided Architectural Design

16 Hazel Close,
Chandlers Ford,
EASTLEIGH,
SO53 5RF.

Tel: 023 80274720
Fax: 023 8027 4720
Mobile: 07747 032783
Email: mku@UnstedDesign.co.uk
Web Site: www.UnstedDesign.co.uk