


Brickwork to match existing building and clay roof tiles

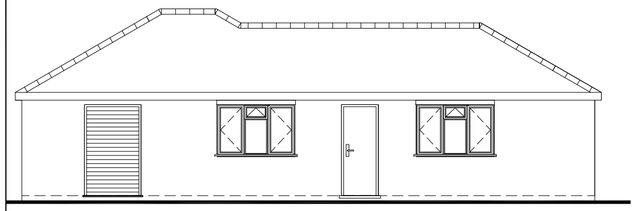


Front View
Scale 1:100

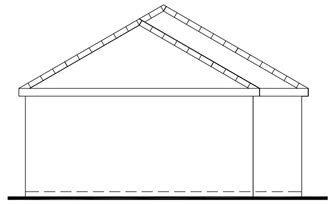


Side View
Scale 1:100

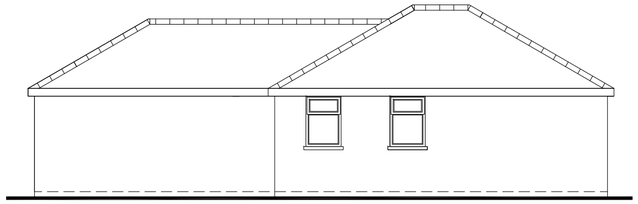


Rear View
Scale 1:100

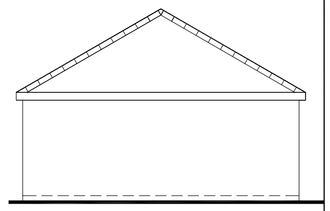

Side View
Scale 1:100

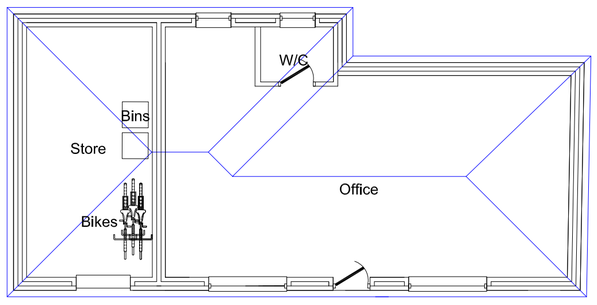

Ground Floor Plan
Scale 1:100

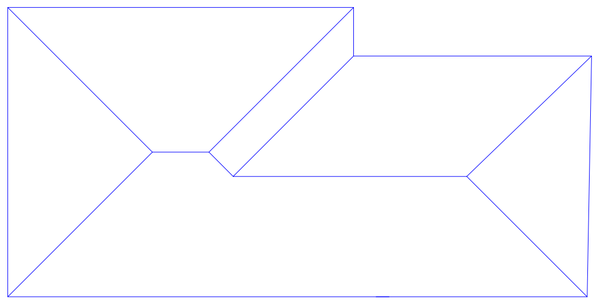

Roof Plan
Scale 1:100

Notes
All dimensions and details to be checked on site by builder prior to commencement of works.
This plan must not be acted upon Until it has been approved by the Local Authority.
Client to conform to party wall act of 1996 if required.

B		
A		
	Date	Revisions

Drawing Title.
Proposed B1 Office


SITE ADDRESS	CLIENT ADDRESS
Mr Rai Land to the rear of 36 - 38 Hiltingbury Road Chandlers Ford Eastleigh SO53 5SS	

Scale. as noted PAPER SIZE A2

Date. December 2016

Drawn by. R.N.S.

Sanders Design Services ltd
95 Cedar Road
Hythe
Southampton
SO45 3PX
www.sandersdesignservices.co.uk
info@sandersdesignservices.co.uk
023 8020 7195

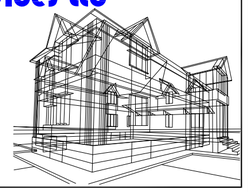

Drawing No	Revision
RHR sht 2	x