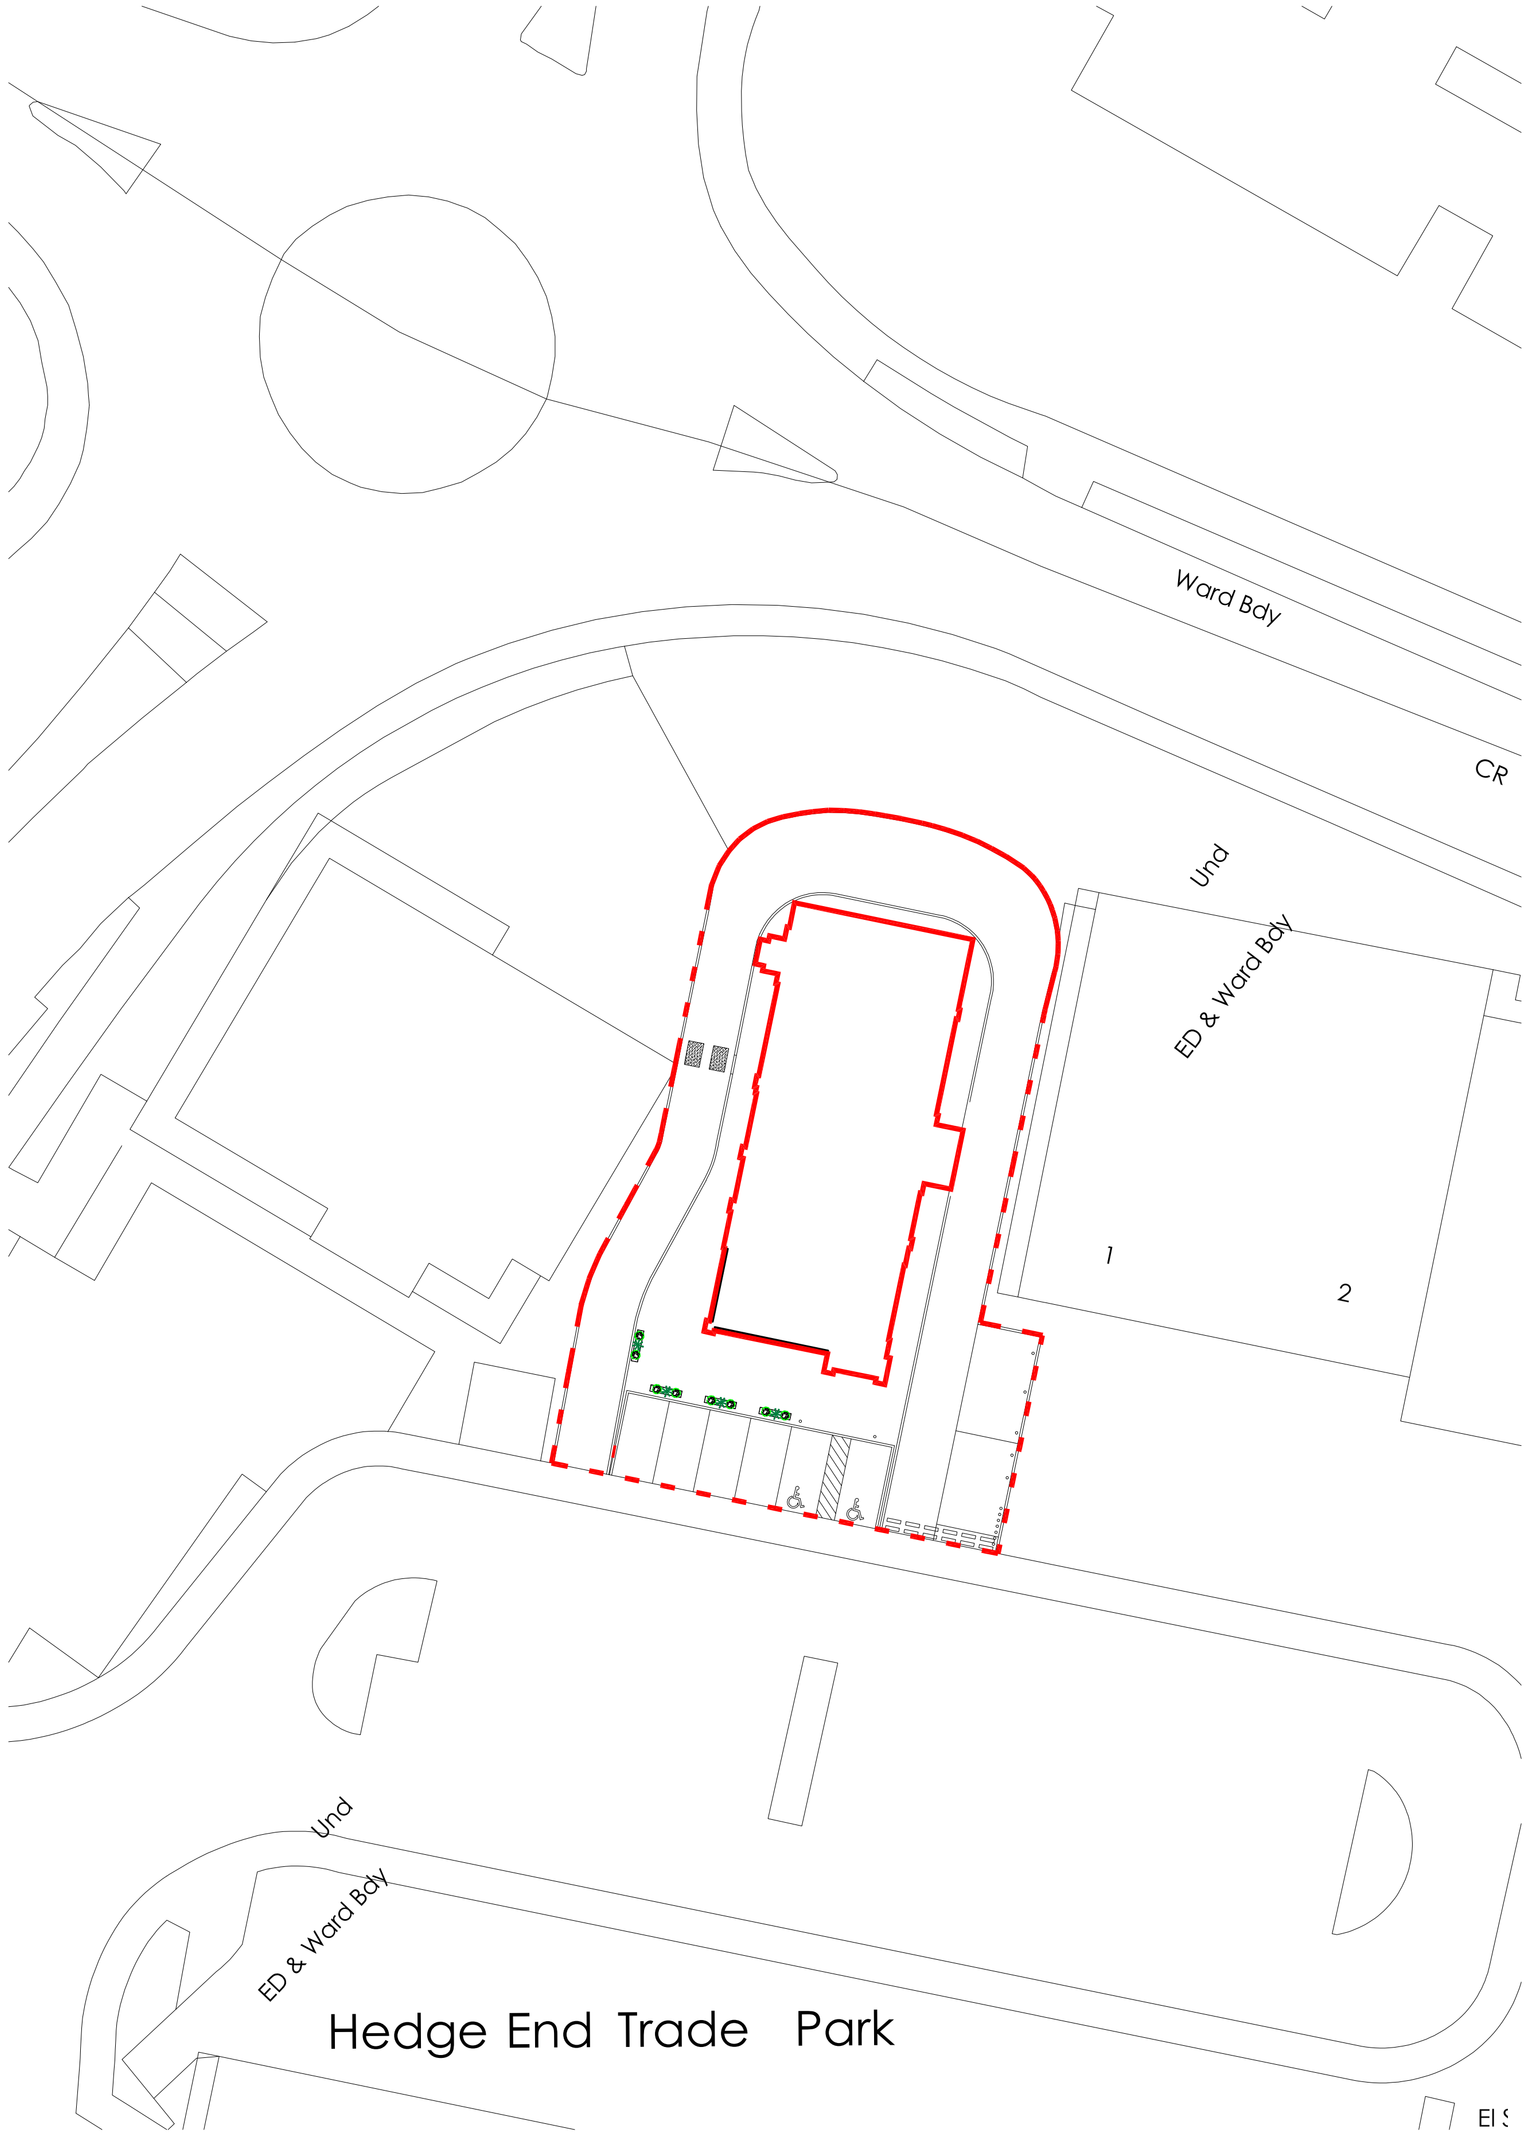

proposed site location plan

scale - 1:250 @ A1

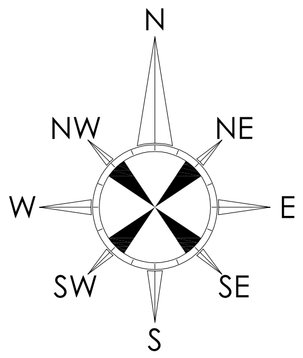

OUTLINE OF STORE

KFC DEMISE

scale - 1:250 @ A1

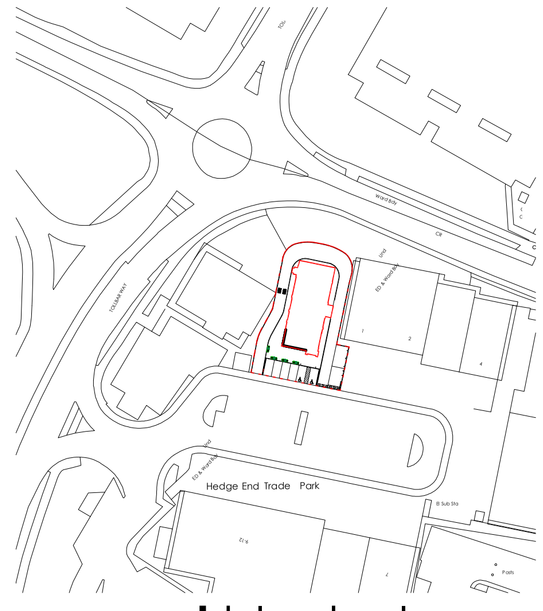

proposed block plan

scale - 1:1250 @ A1

ALL DIMENSIONS TO BE CHECKED ON SITE.

DO NOT SCALE FROM THIS DRAWING EXCEPT FOR THE PURPOSES OF LOCAL AUTHORITY PLANNING

rev	date	description

HONE EDWARDS ASSOCIATES

Design Studio
Millars Three
Southmill Road
Bishop's Stortford
Herts. CM23 3DH
email: firstname.lastname@honeedwards.co.uk

Tel: 01279 758545
Fax: 01279 757730

IMAGE ENHANCMENT

store address

HEDGE END
TOLLBAR ROAD
HEDGE END
SOUTHAMPTON
HAMPSHIRE
SO30 2UH

drawing title

PROPOSED SITE LOCATION AND BLOCK PLAN

drawn by	checked	date
IE	JLE	OCT 2012
store no.	scale	
5355	1:250/1:1250 @ A1	

drawing no.	revision
5355/2012/A103	
HEA drawing no.	revision
2153/A103	