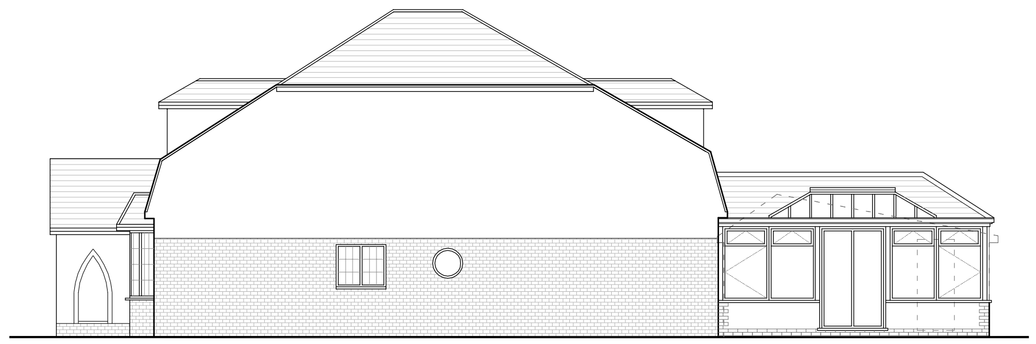

Side Elevation 1:100



Rear Elevation BB



Front Elevation CC

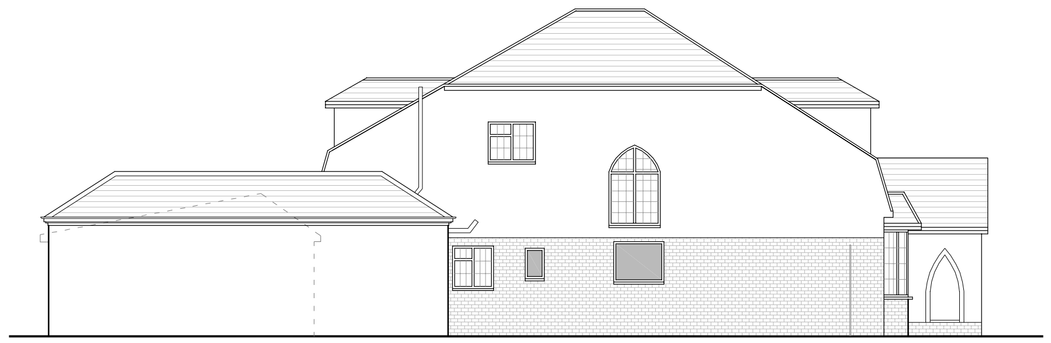

Side Elevation DD

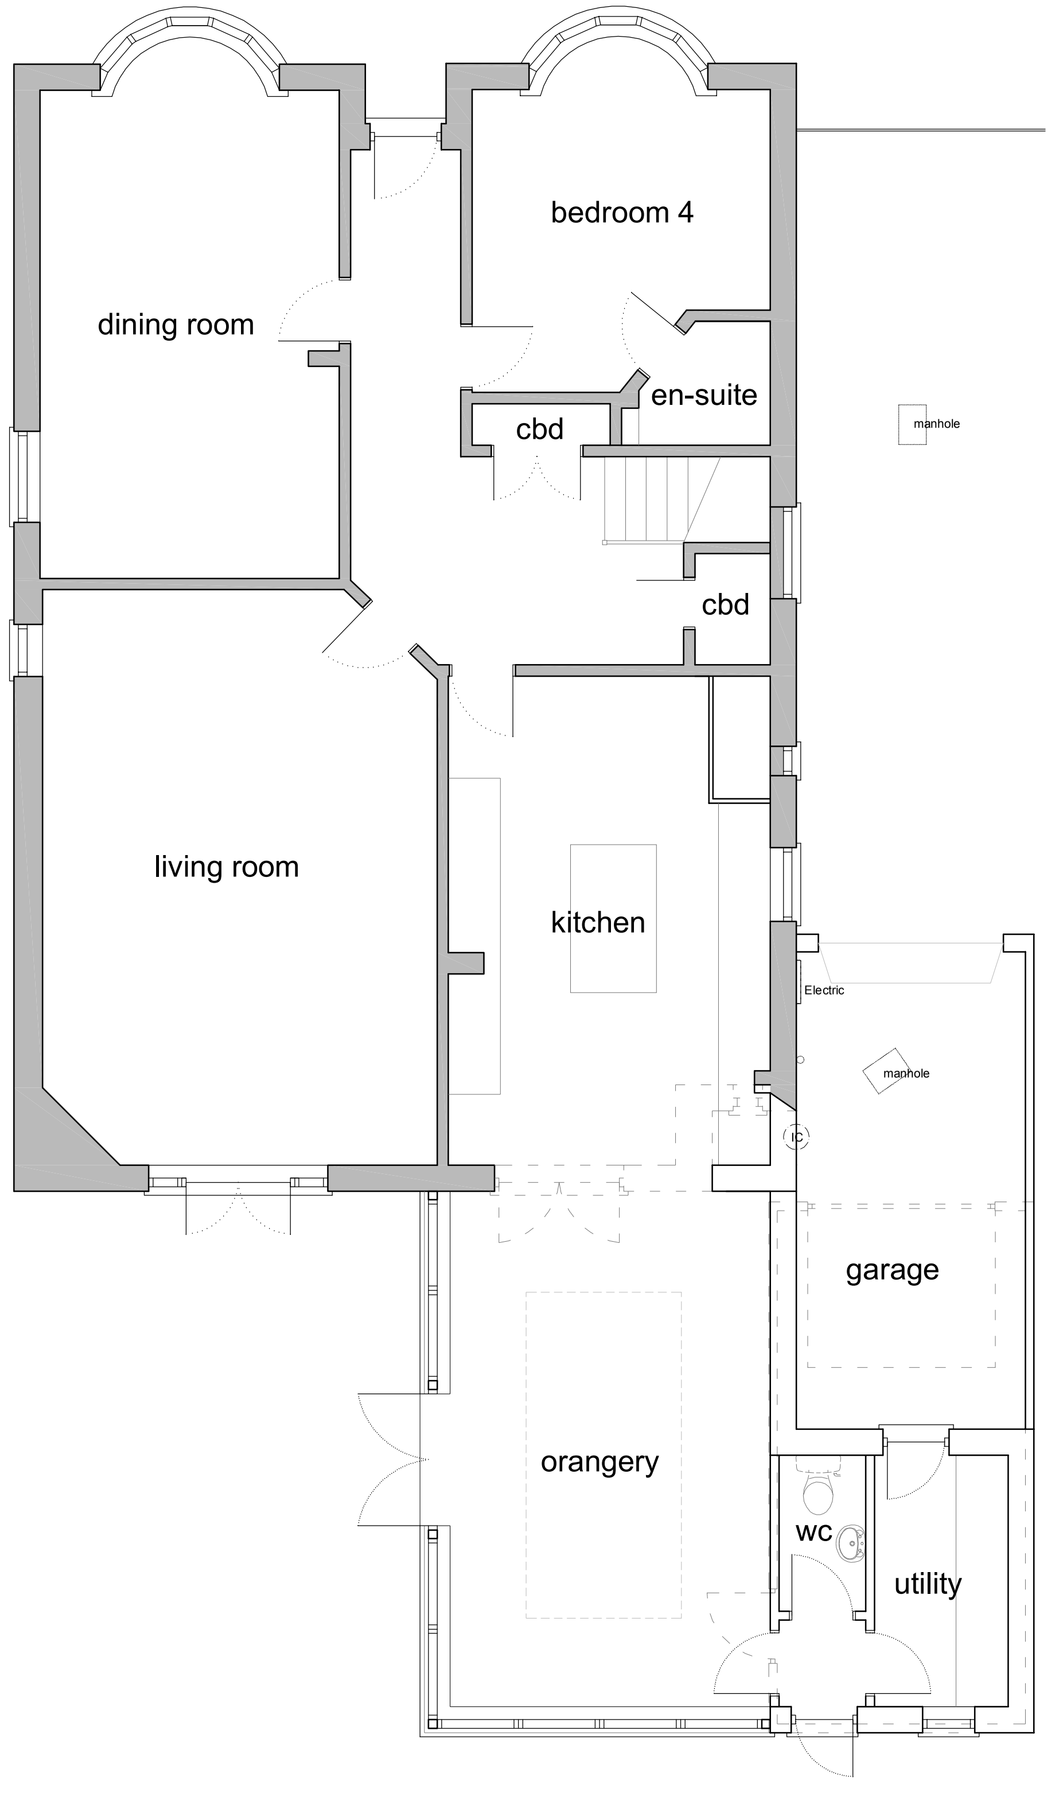

Ground floor plan 1:50

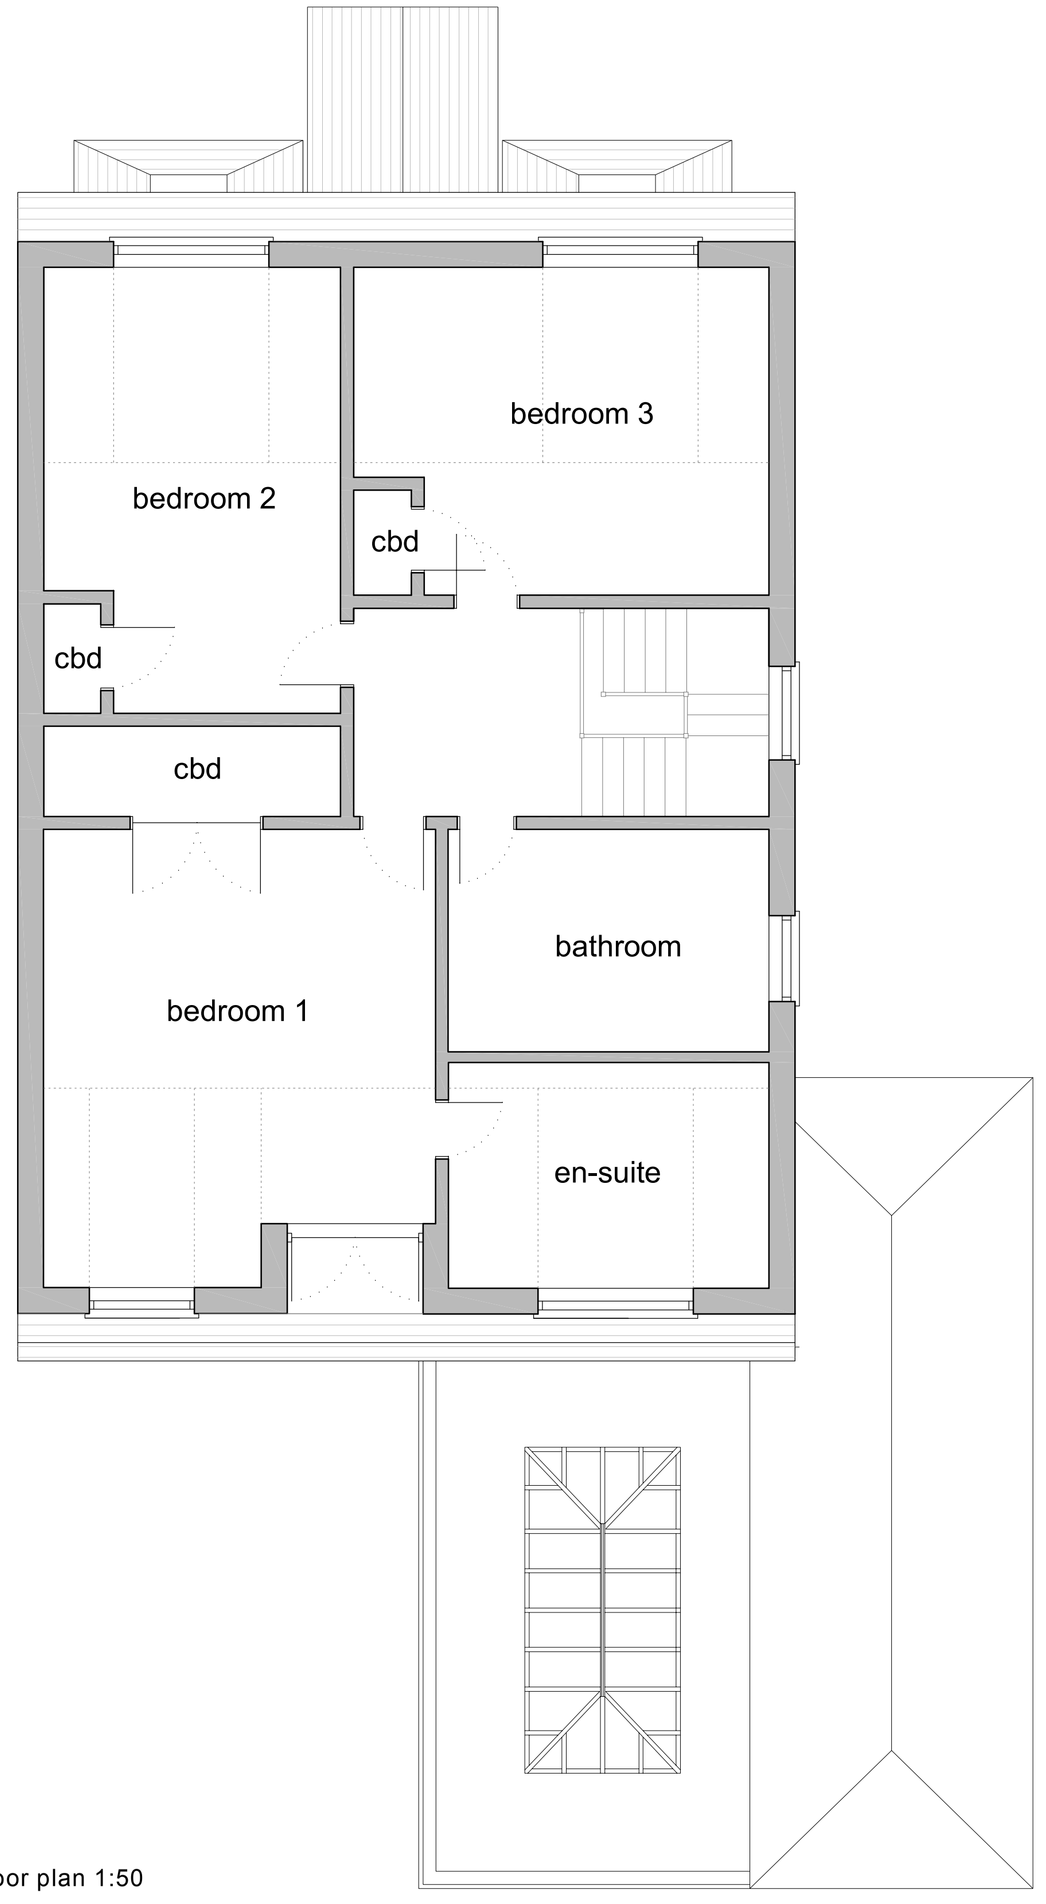

First floor plan 1:50

Rev.	Description	Date

bizzybluedesign ltd.
RIBA chartered architects
unit 43
abbey enterprise centre
premier way
romsey
SO51 9AQ

t : 01794 524200
e: enquiries@bizzybluedesign.com

project
297 Hursley Road
Chandlers Ford
SO53 5PJ

client
Mr and Mrs S. Oliver

drawing
Proposed:
Plans & Elevations

date	drawn by	checked by
Oct 2010	VL	LW
drwg no.	**revision**	**scale**
1361/P/10	A	varies @A1

SCALE : 1cm = 1m
1:100 0 1m 2m 4m

SCALE : 1cm = 500mm
1:50 0 500m 1m 2m

This drawing may only be scaled for the purposes of planning permission.

© Bizzy Blue Design