



FRONT ELEVATION AS PROPOSED

new entrance porch with oak door and aluminium framed windows

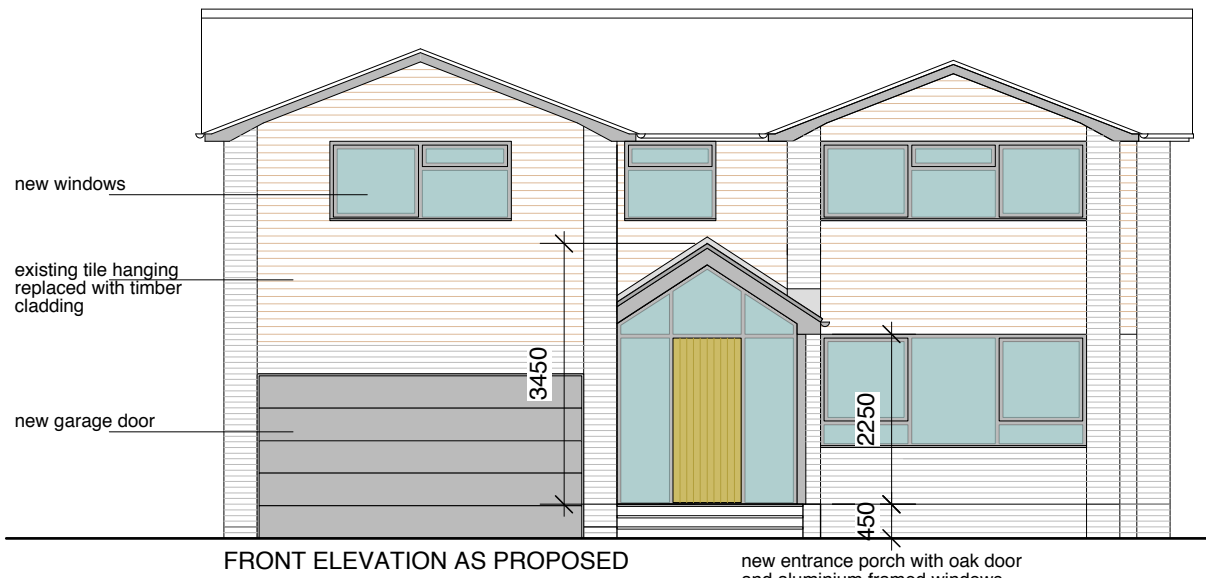

SIDE ELEVATION AS PROPOSED

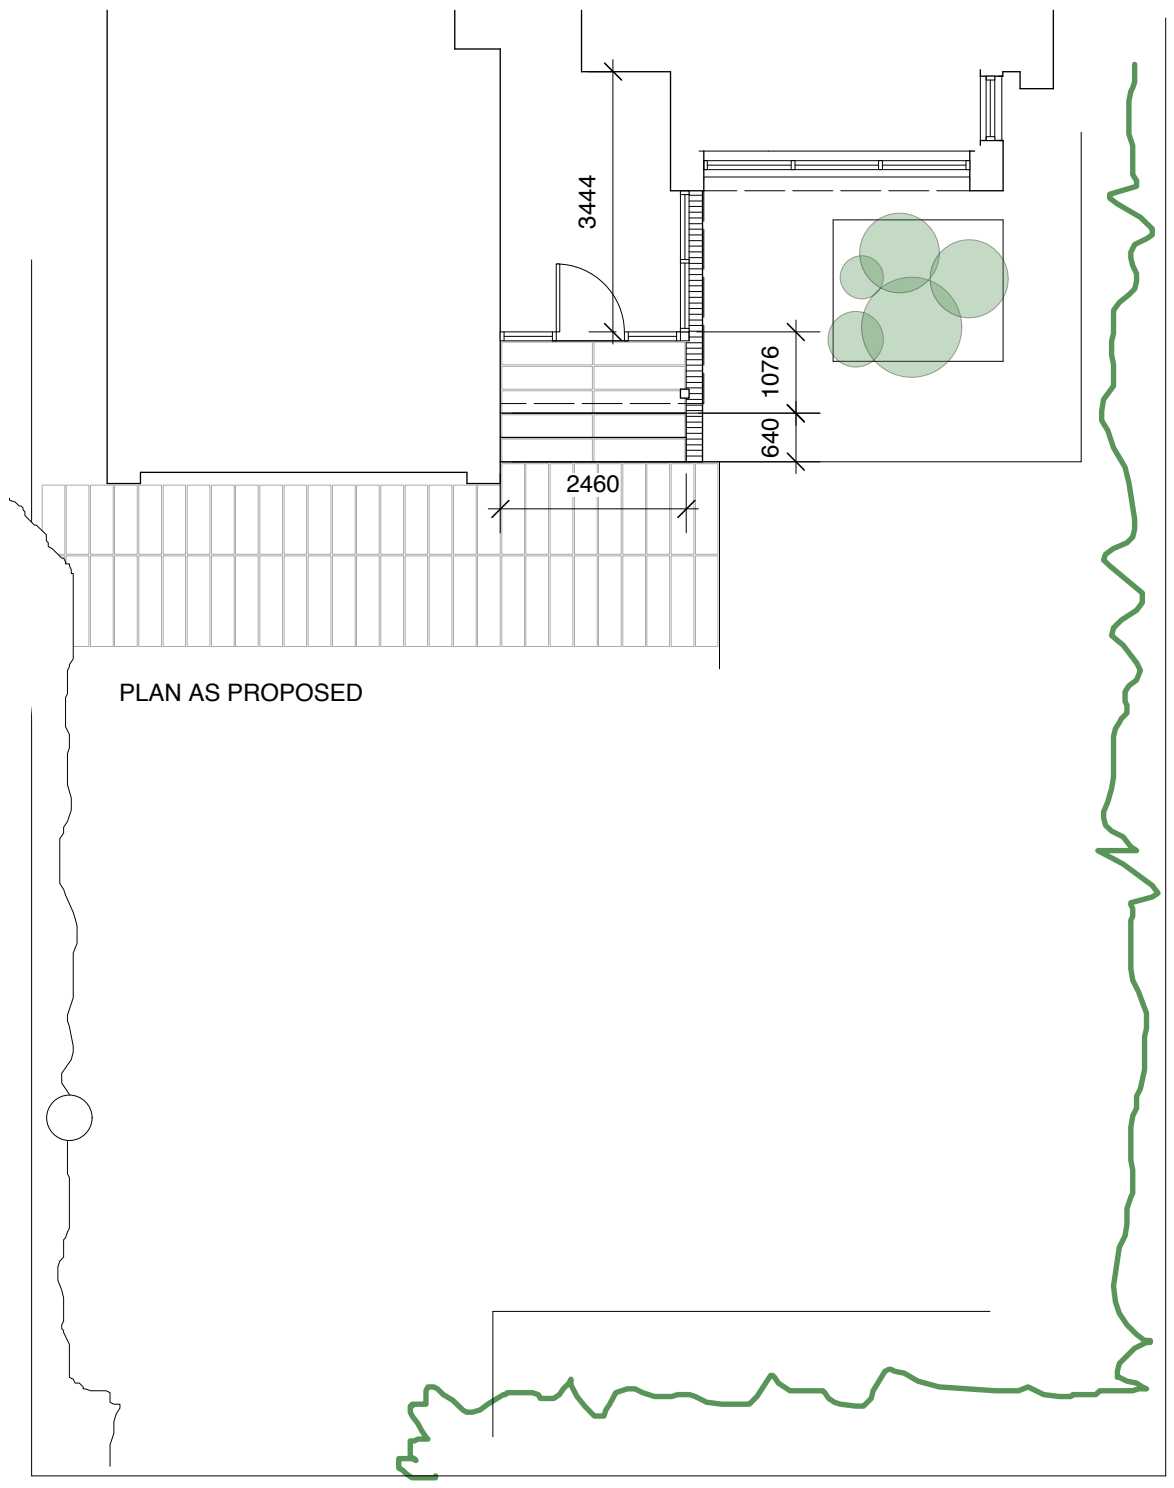

PLAN AS PROPOSED

0 1 2 3 4 5 6m

A - 09.02.16 - Side elevation added

Chris Carter RIBA
Chartered Architect

Chris Carter Associates Limited
PO BOX 475 Winchester Hampshire SO23 3BB
tel. 01962 850050 mobile. 07595 220260
email. chris@chriscarterarchitect.co.uk

Client Mr and Mrs Barron

Date January, 2016

Project Proposed works to front elevation at: Four Seasons

Scale 1:100 @ A3

Title Front elevation proposed 8

Drawing no. 831. 09A