AS EXISTING

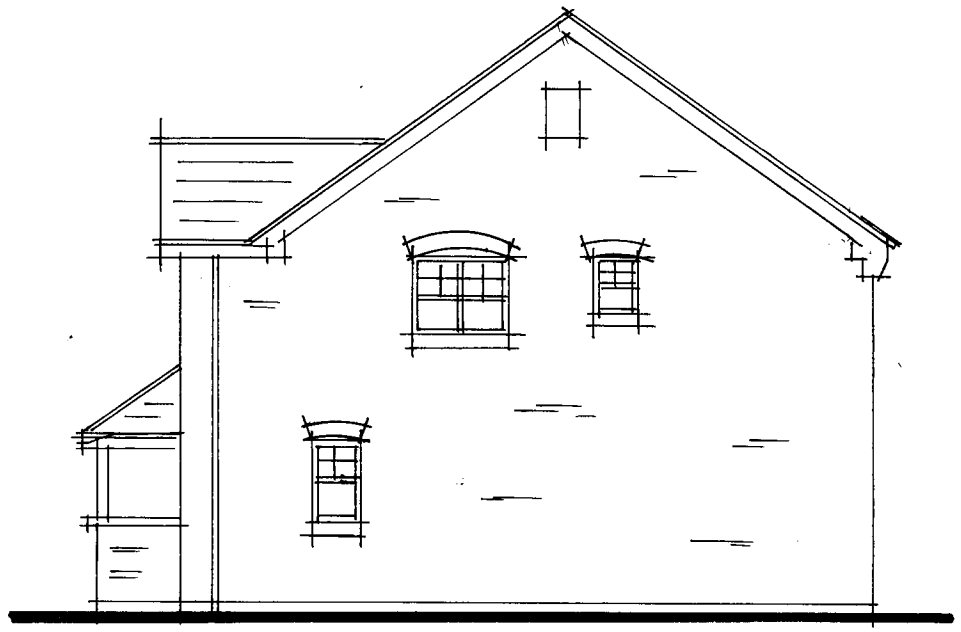

North East Elevation



North West Elevation

0 1 2 3 4M

Scale 1/100

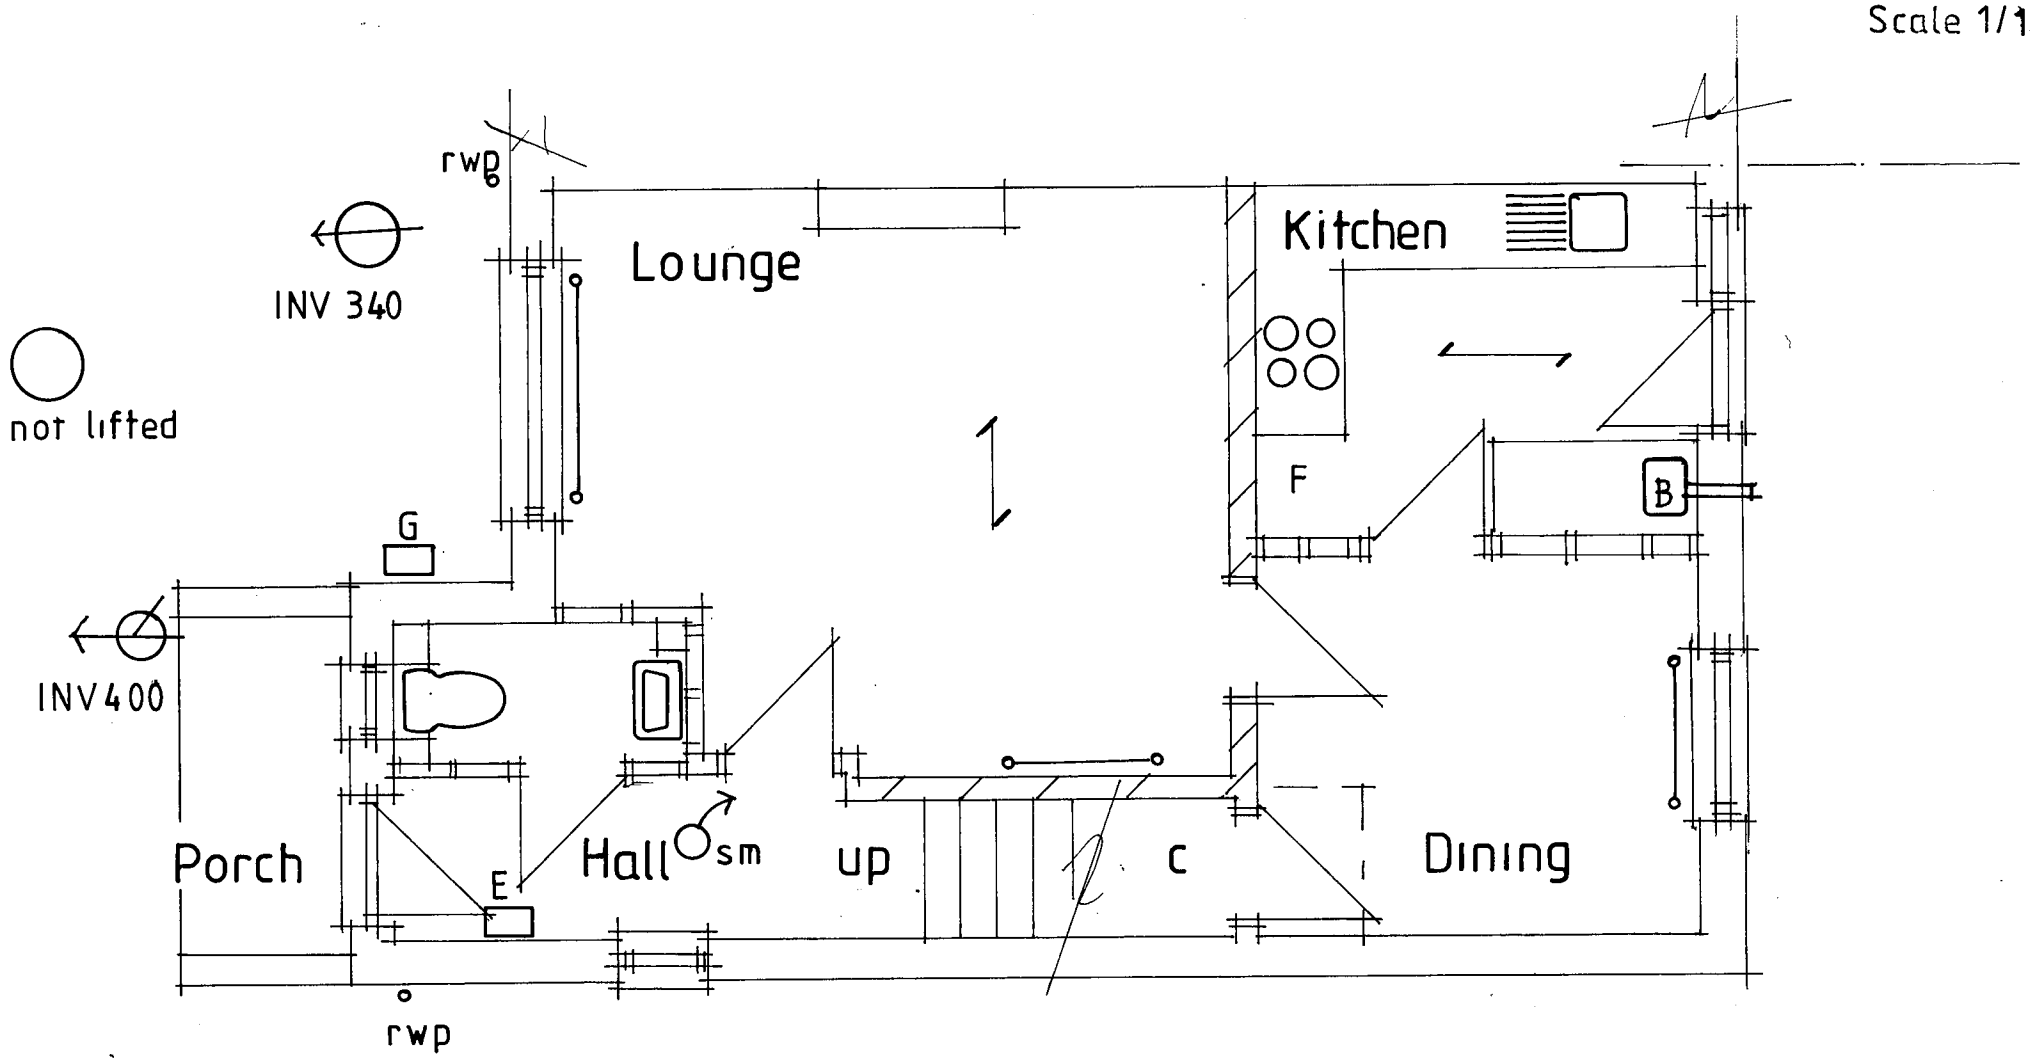

Ground Floor Plan

0 1 2 3M

Scale 1/ 50

Reynolds Associates
154 Brook Lane, Warsash, Hants, SO31 7EW
01489 602398 mr@reynoldsassociates.biz

Architectural & Building Consultancy

Alterations & Additions to 33 Tutor Close, Hamble, Southampton, Hants, SO31 4RU.

Mr Mrs A Parker

Scale 1/100 & 1/50 Nov 15 Dr 4