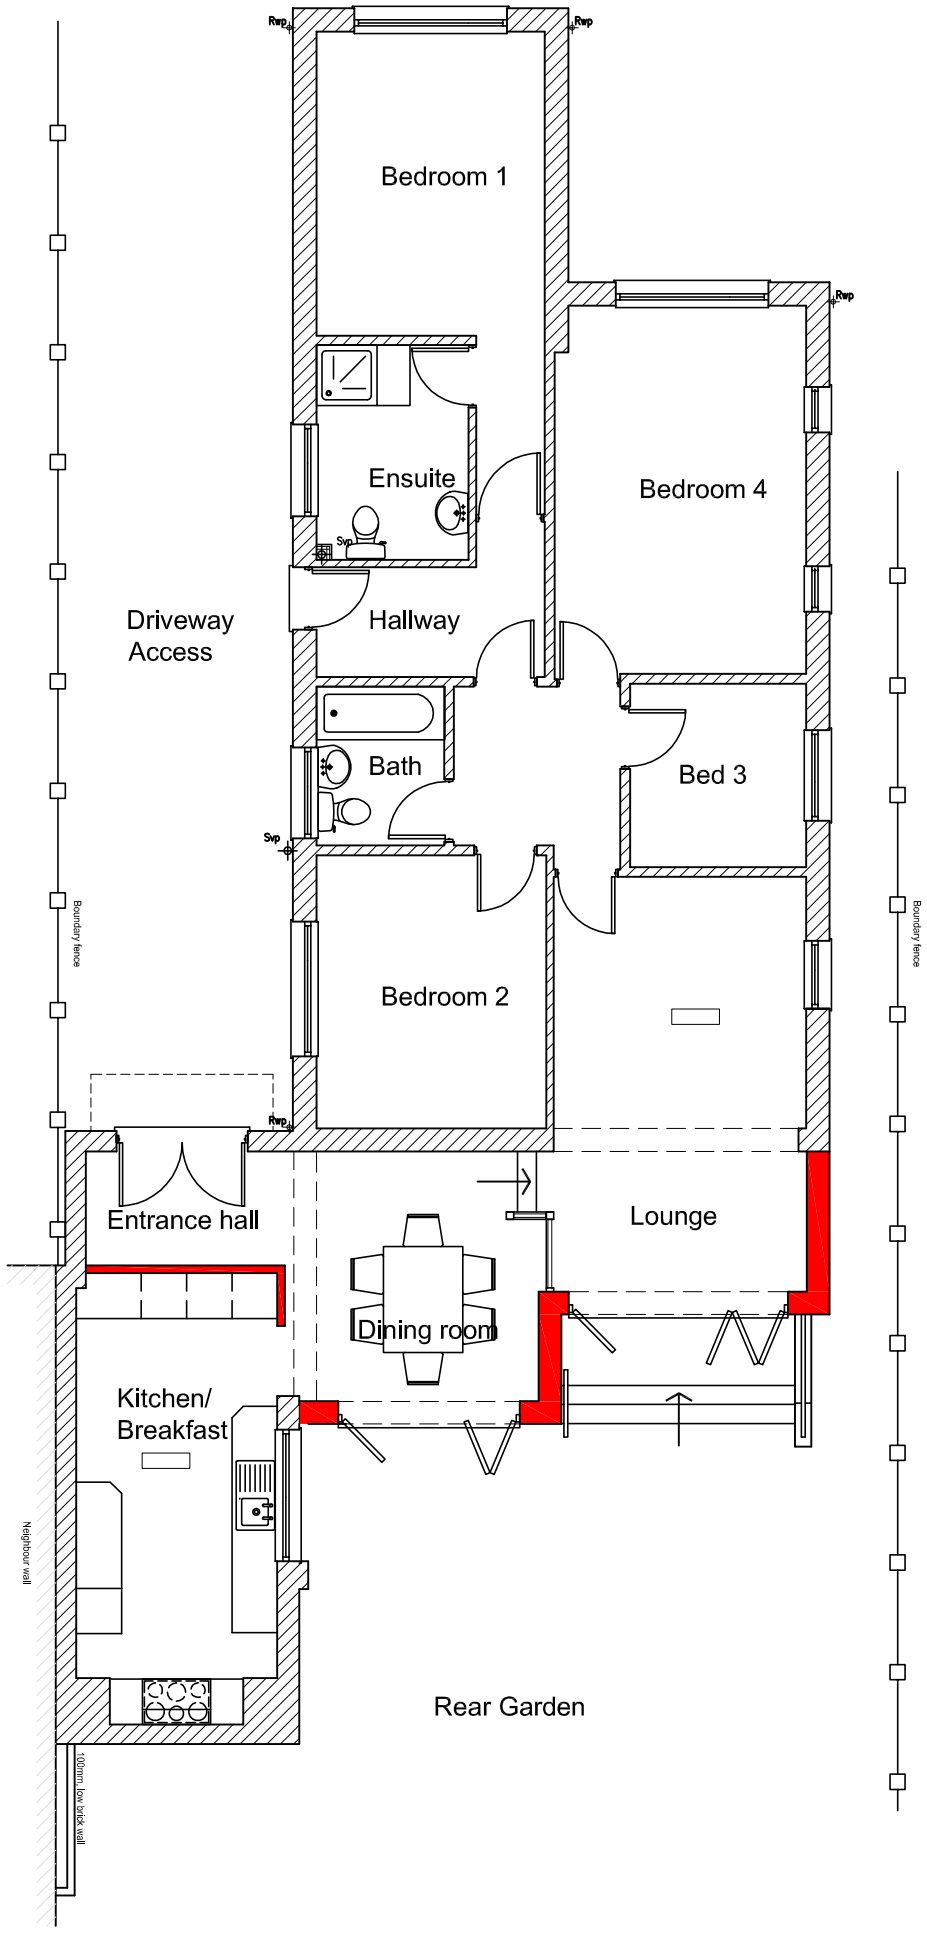

Proposed ground floor plan

1:100 1m 2m 3m 4m 5m 6m 7m 8m 9m 10m

METROSCAPE DESIGN LTD
Malcolm Stevens BA (Hons) Arch Tech
Shady Oak, 5 Ayerswood
Bursledon Road, Hedge End
Southampton, Hampshire
SO30 0DF
Tel/Fax: 023 80403794
Email : malcstevens@metroscape.co.uk

Project	4 CONISTON GARDENS HEDGE END, SOUTHAMPTON SO30 0LP
Drawing Title	PROPOSED FLOOR PLAN PROPOSED REAR EXTENSION
Client	MRS B WADSWORTH

Project No	P15022
Date JULY 15	Scale 1:100
Drawing No	P04
Revision	

This drawing is copyright of the Architectural Consultant & must not be reproduced without permission.