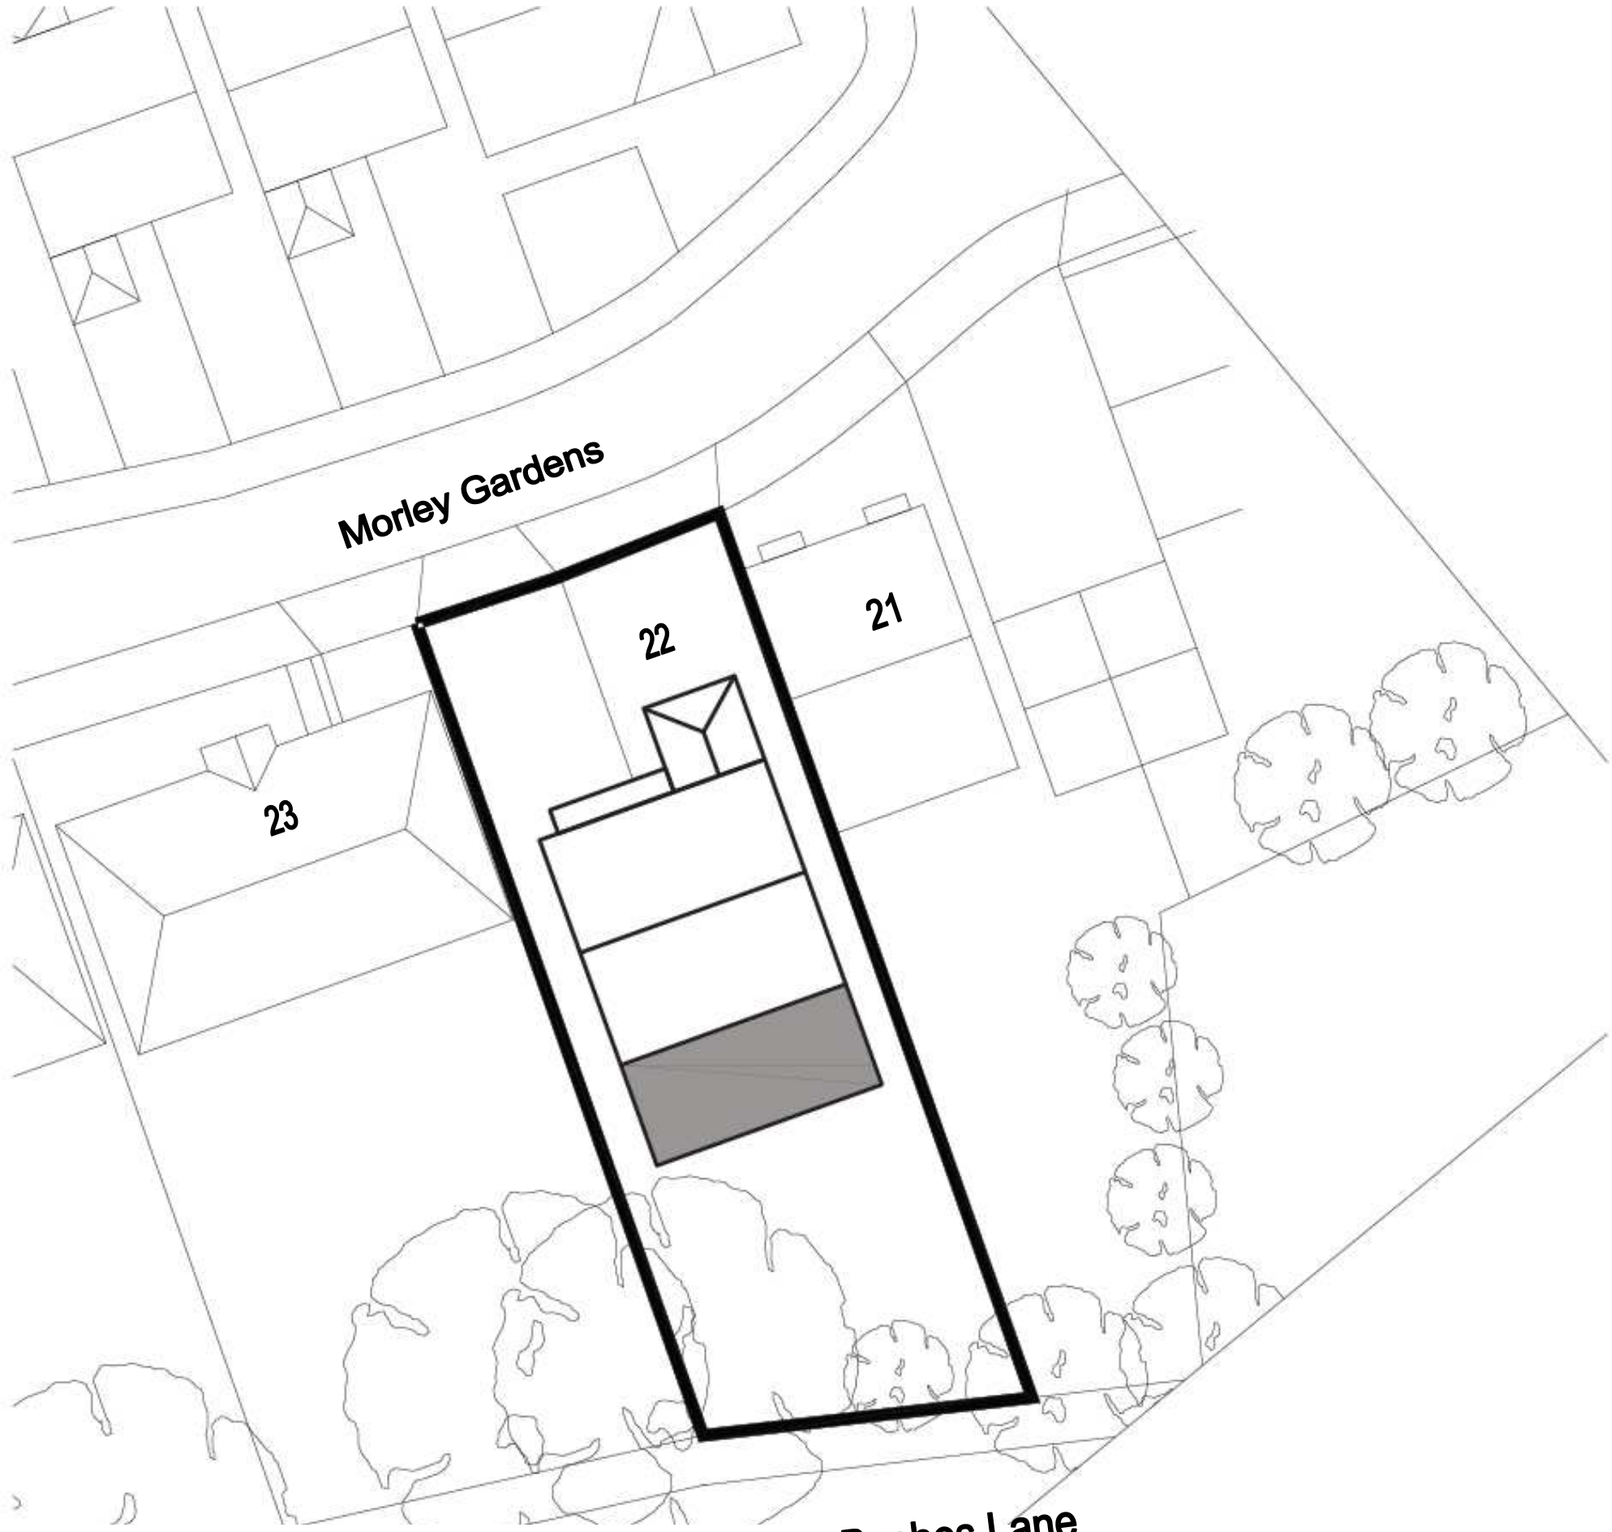



**3Sixty CAD Services**
ORPINGTON KENT BR5 2BD

22 MORLEY GARDENS, CHANDLERS FORD, SO53 1JF

# PLANING DRAWING

## SITE PLAN