Existing Elevations scale 1:100

0m 1.0 2.0 3.0 4.0 5.0 6.0 7.0 8.0 9.0 10.0m

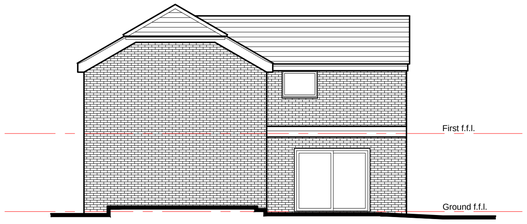

Side West

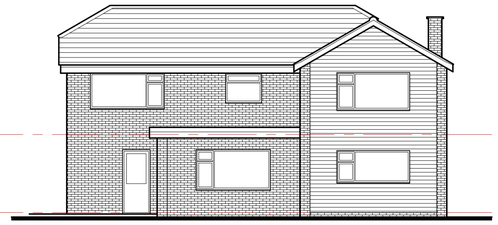

Rear South

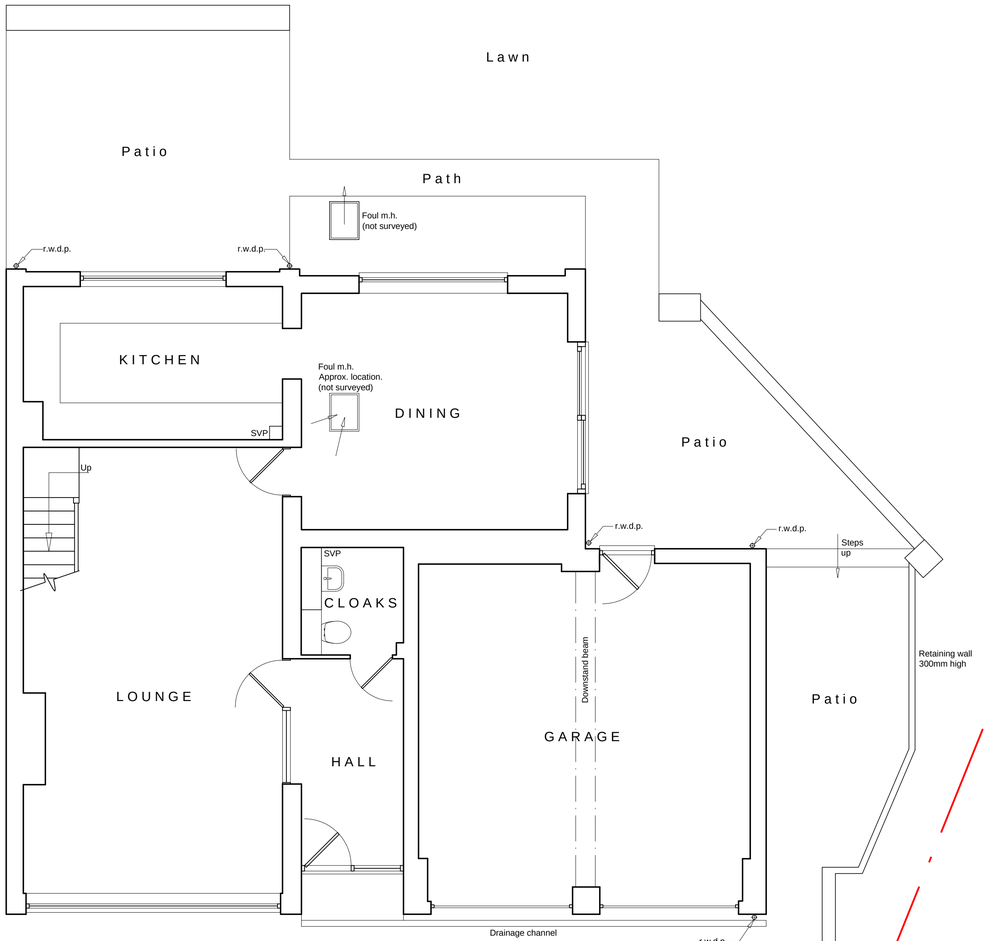

Existing Ground Floor Plan scale 1:50

0m 0.5 1.0 1.5 2.0 2.5 3.0

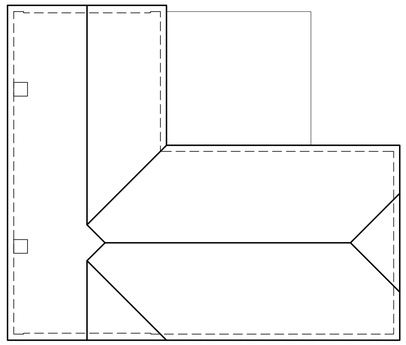

Existing Roof Plan

scale 1:100

General Notes:

This drawing is the copyright of N & J Design Limited and may not be copied in whole or in part without prior permission.

It is the clients/developers responsibility to ensure all relevant approvals are in place and conditions satisfied prior to commencement of works, including, but not limited to:

The Party Wall etc Act 1996
Local Authority Planning Consent
Highways (Road opening permit)
Local Water Authority
Building Regulations (Local Authority, NHBC etc)
Environment Agency

Rev:	Date:	Description:
B	01.08.14	Prepared for planning application
A	07.04.14	Minor updates

Status: PLANNING

Title: Existing: Ground Floor Plan & Elevations. Roof Plan

Project: 5 Old Bridge Close Bursledon Southampton SO31 8AX

N & J Design Ltd
Malt House Studios
4 Brook Street
Bishops Waltham
Southampton
SO32 1AX
t: 01489 890531 www.nandjdesign.co.uk

Drawn: N. Keatley Date: 10/03/14
Checked: Date:
Scale: 1:50 1:100 Revision: B
Drawing no: 2014.01.09/01

A1 sheet