UKPlanningMaps.com

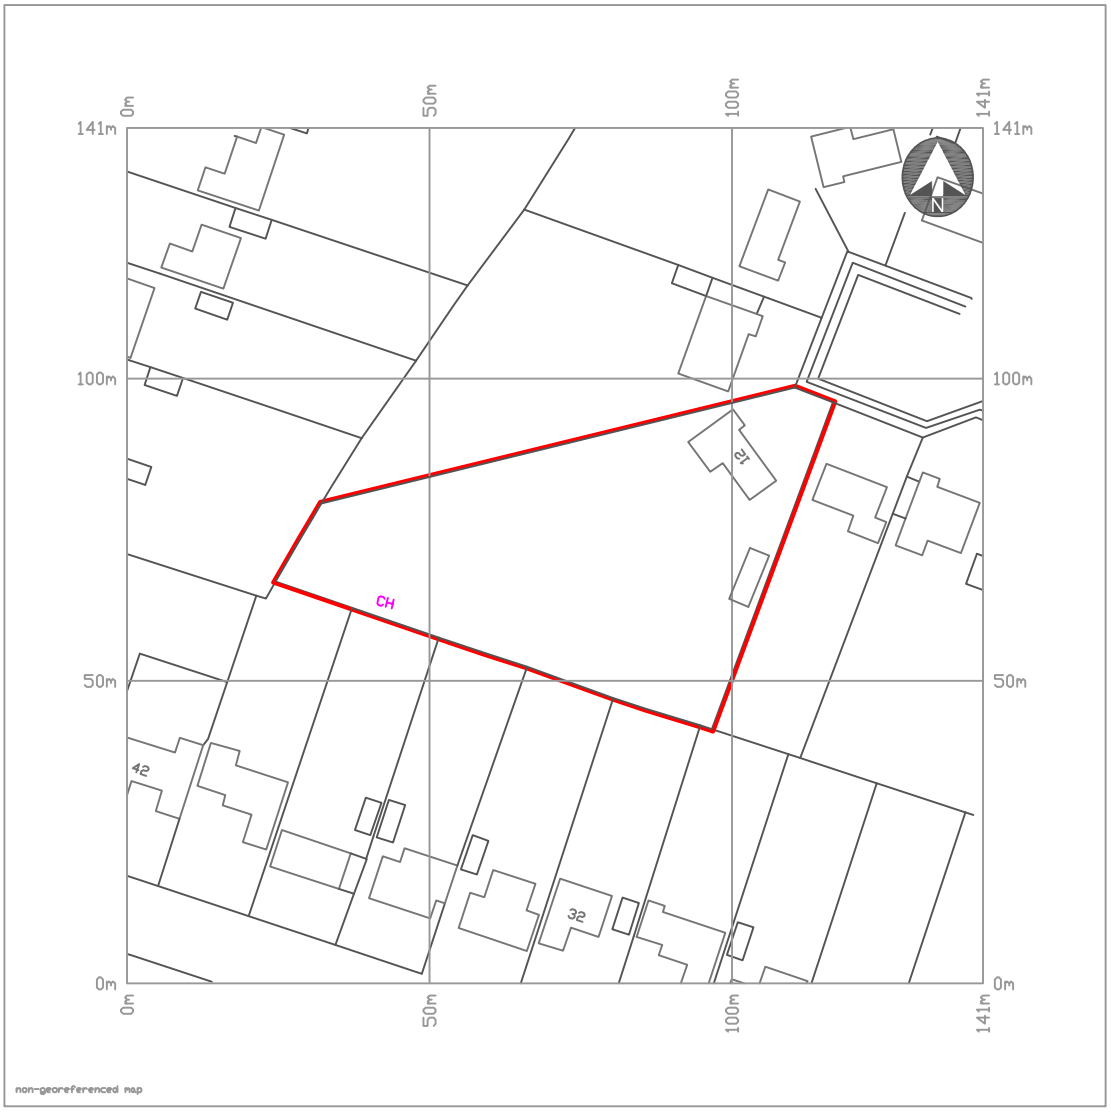

0 5 10 20 30 40 50 60 70 80 90 100 125

Scale Metres 1:1250

Produced on 24th October 2014 from the Ordnance Survey National Geographic Database and incorporating surveyed revision available at this date.
Crown copyright 2014. Supplied by UKPlanningMaps.com a licensed Ordnance Survey partner (100054135).
Reproduction in whole or part is prohibited without the prior permission of Ordnance Survey.
Unique plan reference: v2/20052/26859

LOCATION PLAN 1:1250

unsted design

Unsted Design Ltd,
16 Hazel Close, Chandlers Ford,
Eastleigh, SO53 5RF.
Company Registration Number 8013235

Client: MR M MARSH
Property Address: 12 QUEENS ROAD
CHANDLERS FORD
EASTLEIGH
SO53 5AH

Revisions:

Drawing Contents: LOCATION PLAN
Purpose: PLANNING APPLICATION
Scale: 1:1250
Date: 7th December 2014 *Drawn by:* MKU

Drawing Number	Client	Type	Job No	Sheet size
005	MARSH	LP	37114	A4