
MATERIALS:


WALLS	-	WHITE K-RENDER
WINDOWS	-	GREY ALUMINIUM FRAMED TO MATCH EXISTING (DOUBLE GLAZED)
DOORS	-	GREY ALUMINIUM FRAMED TO MATCH EXISTING
BALCONY HAND RIAL	-	STAINLESS STEEL
BALCONY GLASSS	-	TINTED BLUE

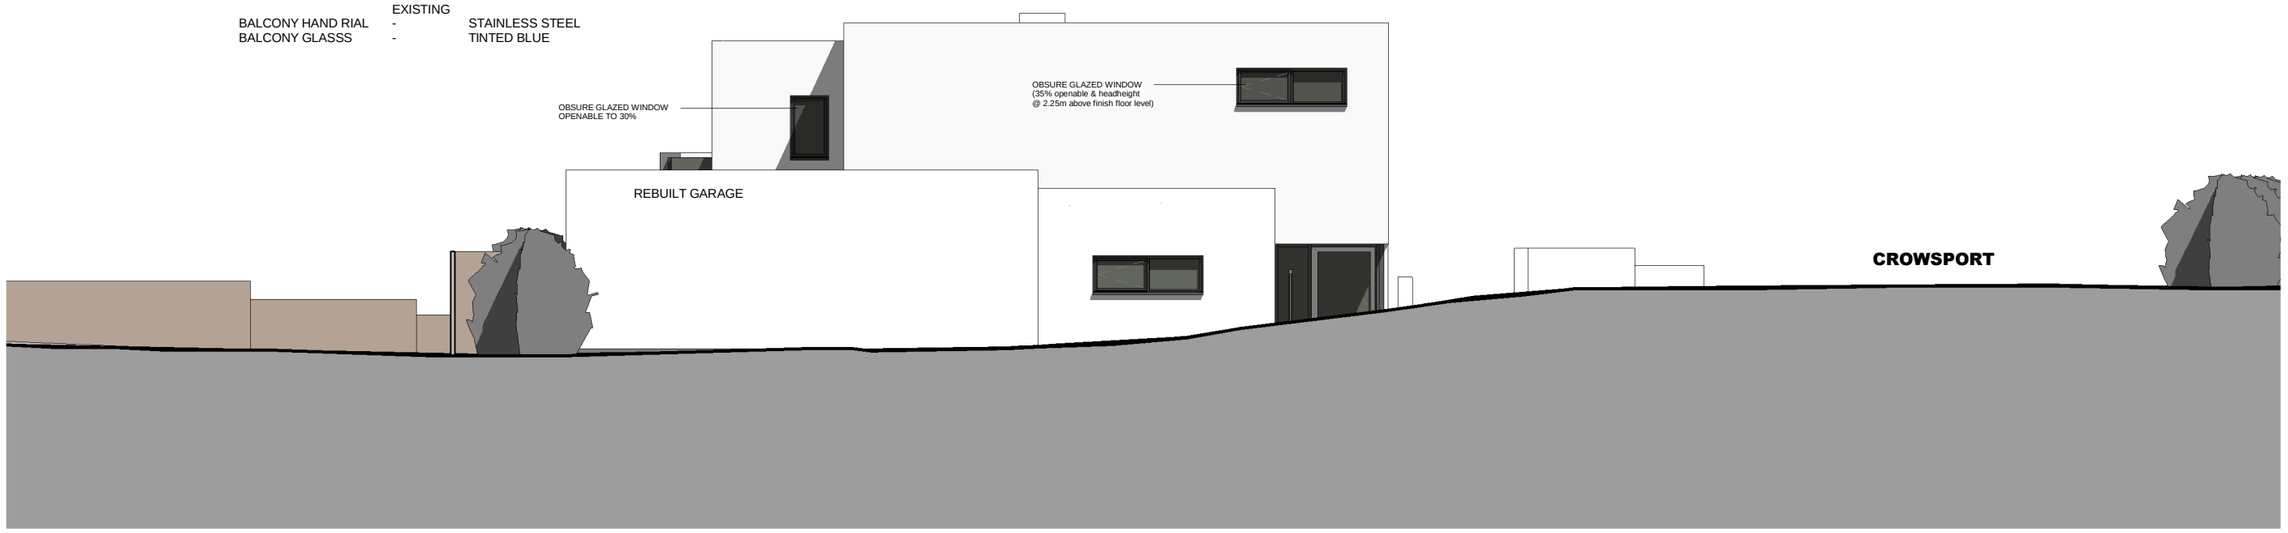

PROPOSED WEST ELEVATION

SCALE 1:100

0 1 2 3 4 5m

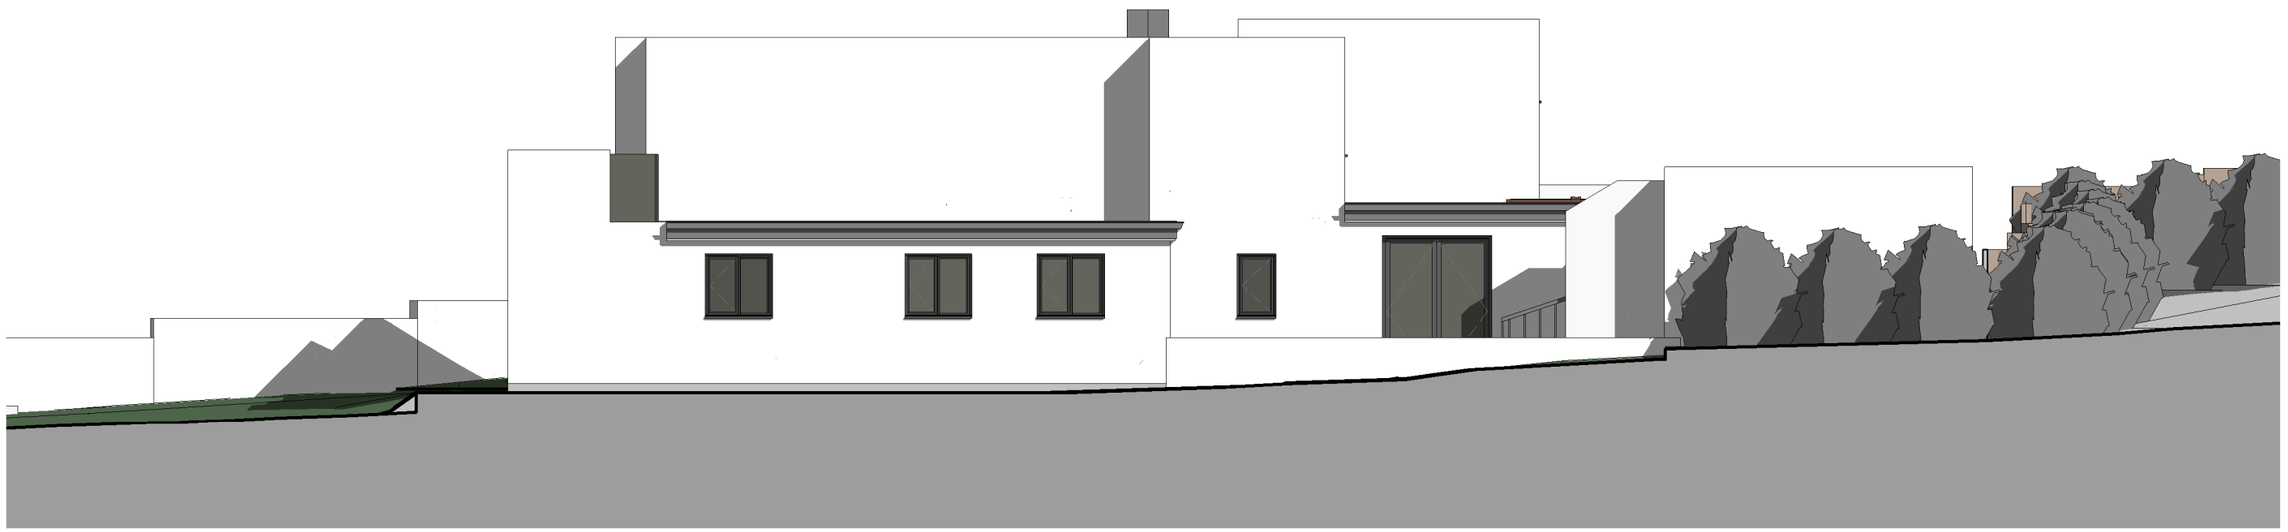

PROPOSED NORTH ELEVATION

SCALE 1:100

0 1 2 3 4 5m

apDESIGNS

5 Napoleon House
15 Waterloo Road
Southampton
S015 3AQ

Tel: 07973265678
E-mail: adi.puplampu@yahoo.co.uk

No.	Description	Date
A	PROVIDED HIGH LEVEL OBSCURE GLAZED WINDOW TO FIRST FLOOR WESTERN WALL OF MASTER BEDROOM.	26.06.16

CLIENT:
Client: Mr A Loizou

PROJECT NAME:
10 Crowsport Estate, Hamble SO31 4HG

DRAWING:
Proposed West and Northern Contextual Elevations

Project number	Project Number
Date	27/06/2016 20:47:31
Drawn by	Author
Checked by	Checker

DRAWING NO:
P07 - Rev B

Scale 1 : 100