This is a C.A.D. drawing and may only be modified by hand in accordance with QA Procedure

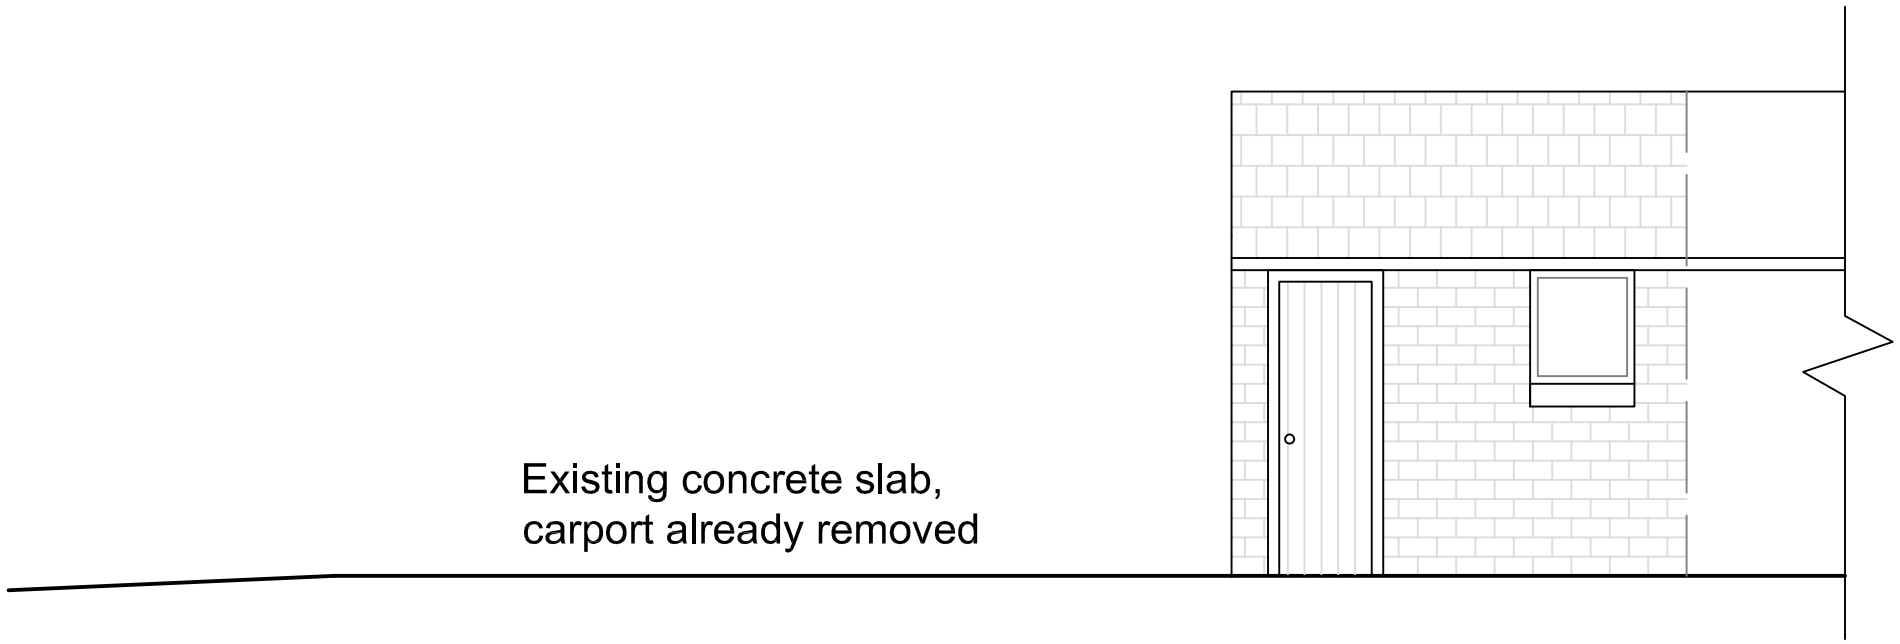

East Elevation

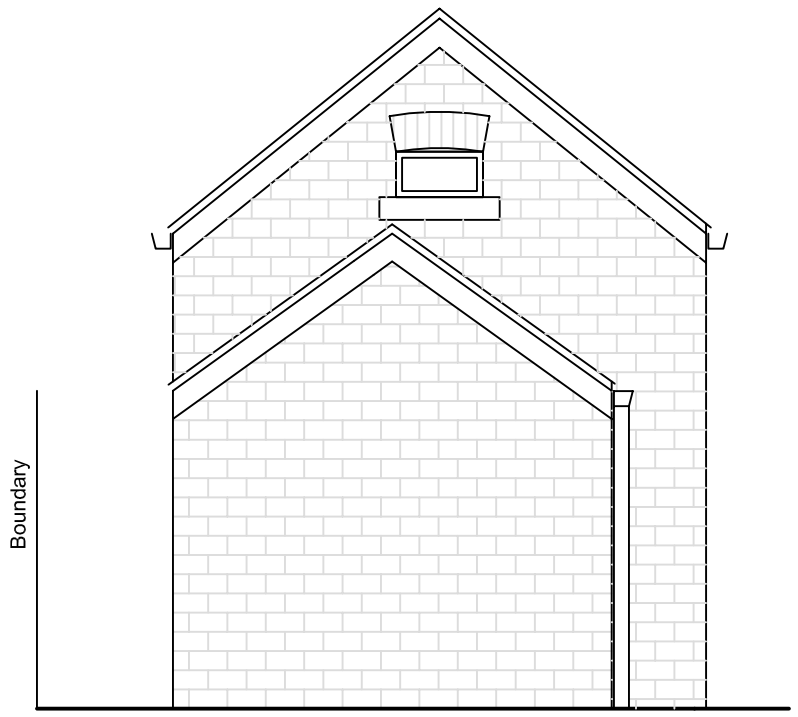

South Elevation

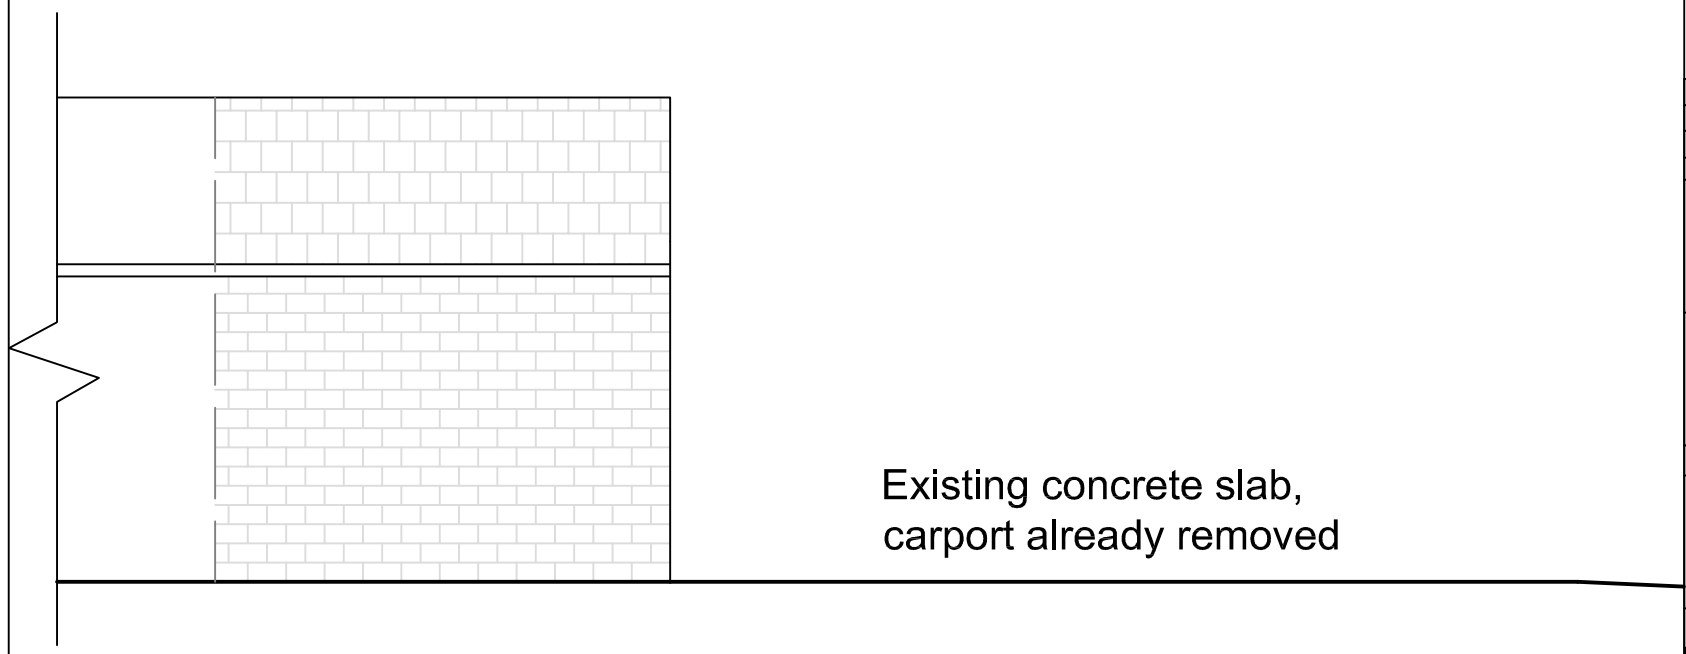

West Elevation

Planning

Rev	Date	Revision Details (Amended by:)	Approved by
A	3/14	Amend position /edging	HB

Project

Proposed garage
6 Station Road
Netley Abbey
Mr and Mrs Payne

Drawing Title

Existing Elevations

Date 17-12-13 | Scale 1:50 @ A3

HB Design
119 Chalvington Road,
Chandlers Ford,
Hampshire SO53 3EG
Tel: 023 8027 4924
Mobile: 07967 848363

Design/Survey by	Drawn by	Checked by
HB Design	HB	HB

Drawing No Stat-1310-003 | A

SURVEY		DESIGN		WORKING DRAWING	
FEASIBILITY	X	TENDER		RECORD DRAWING	
INFORMATION		CONTRACT		A.I.	

© Copyright HB Design