
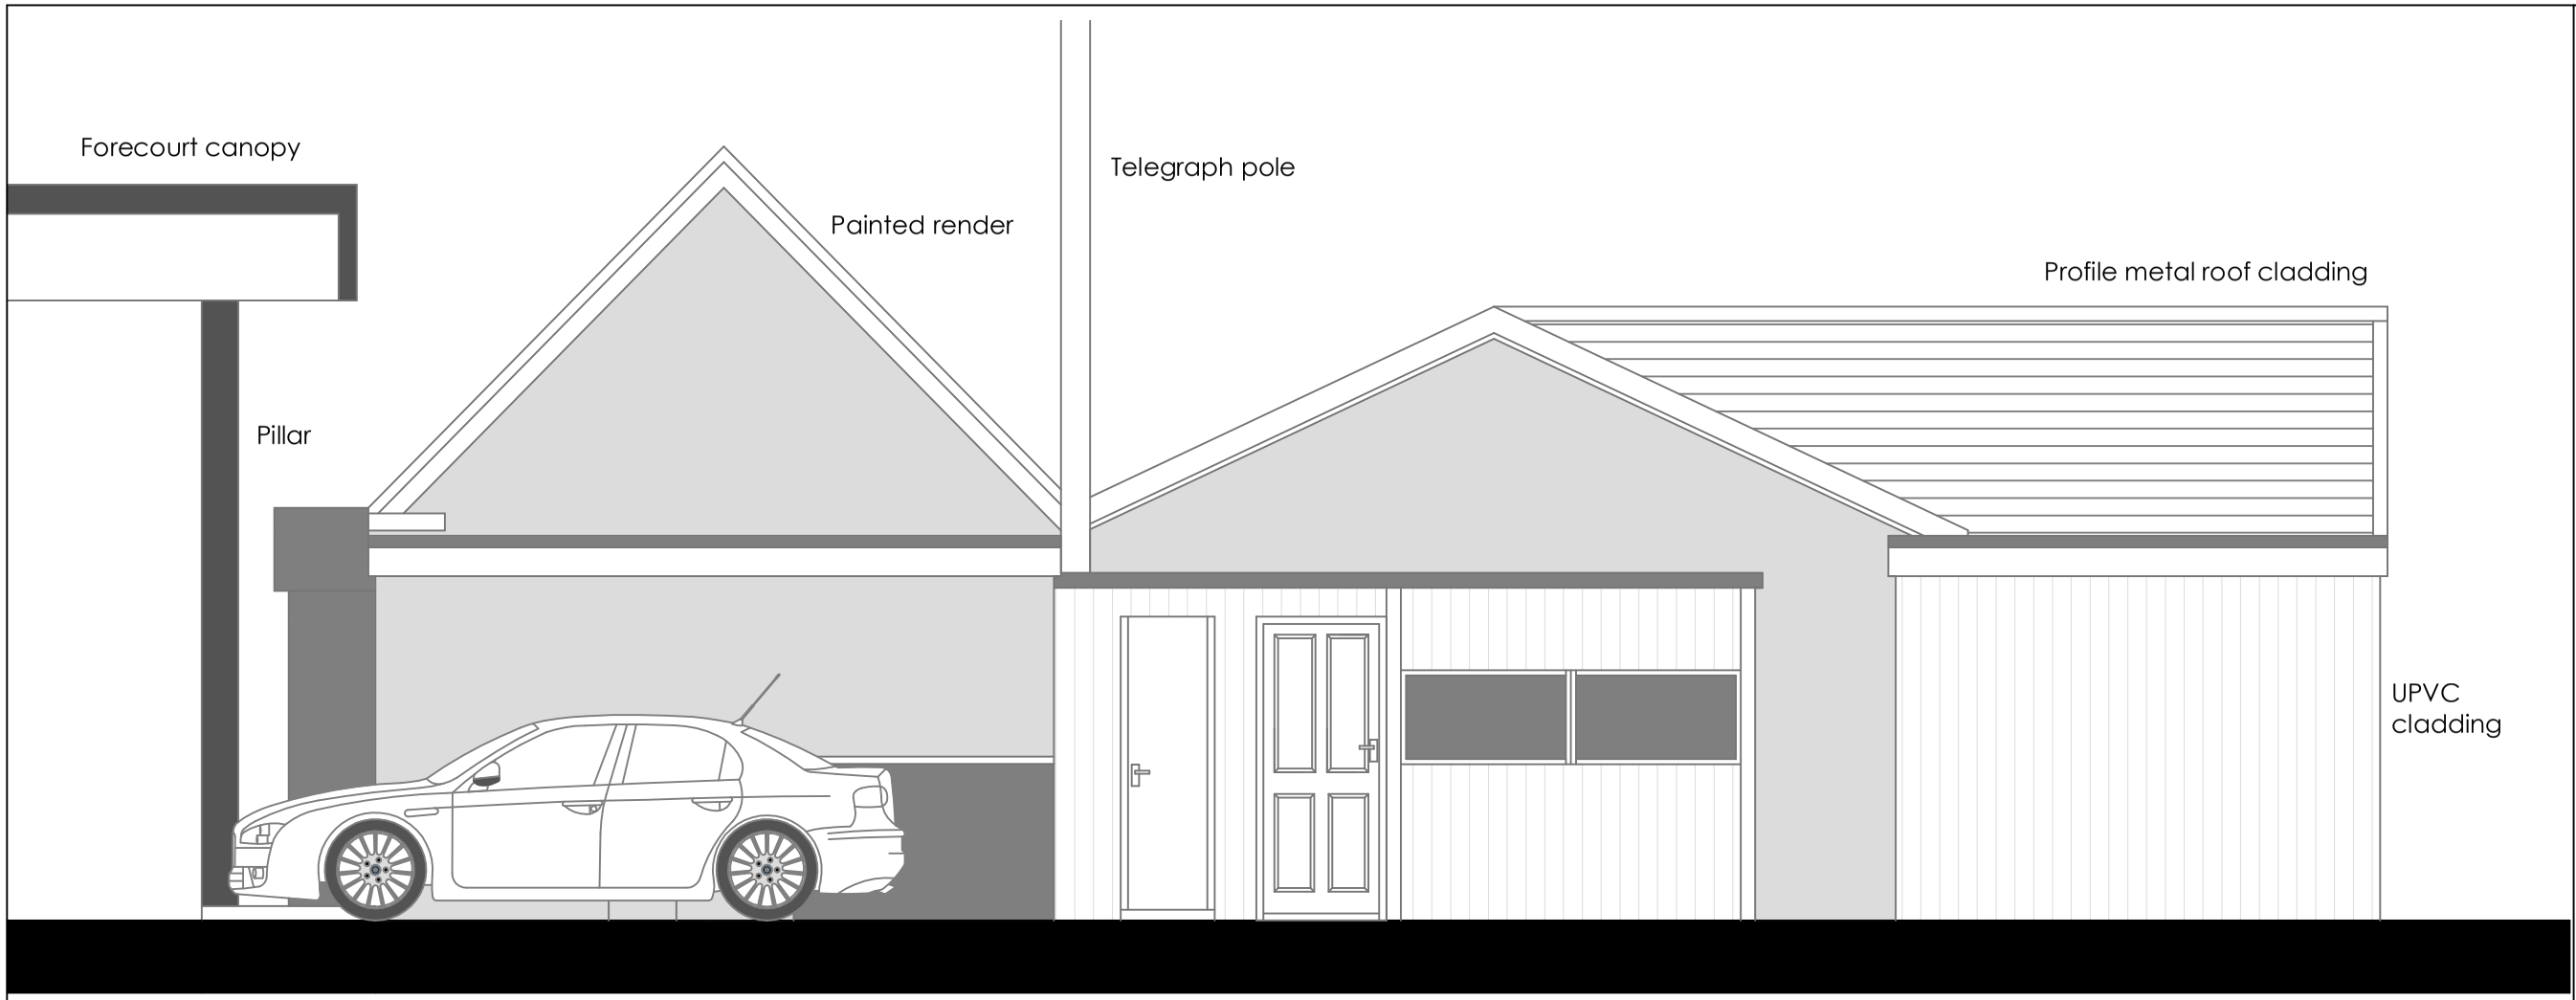


SIDE ELEVATION 1:50

External face of building to be finished in UPVC vertical cladding to match adjoining buildings

Scale Bar 1:50
0 1m 2m 3m

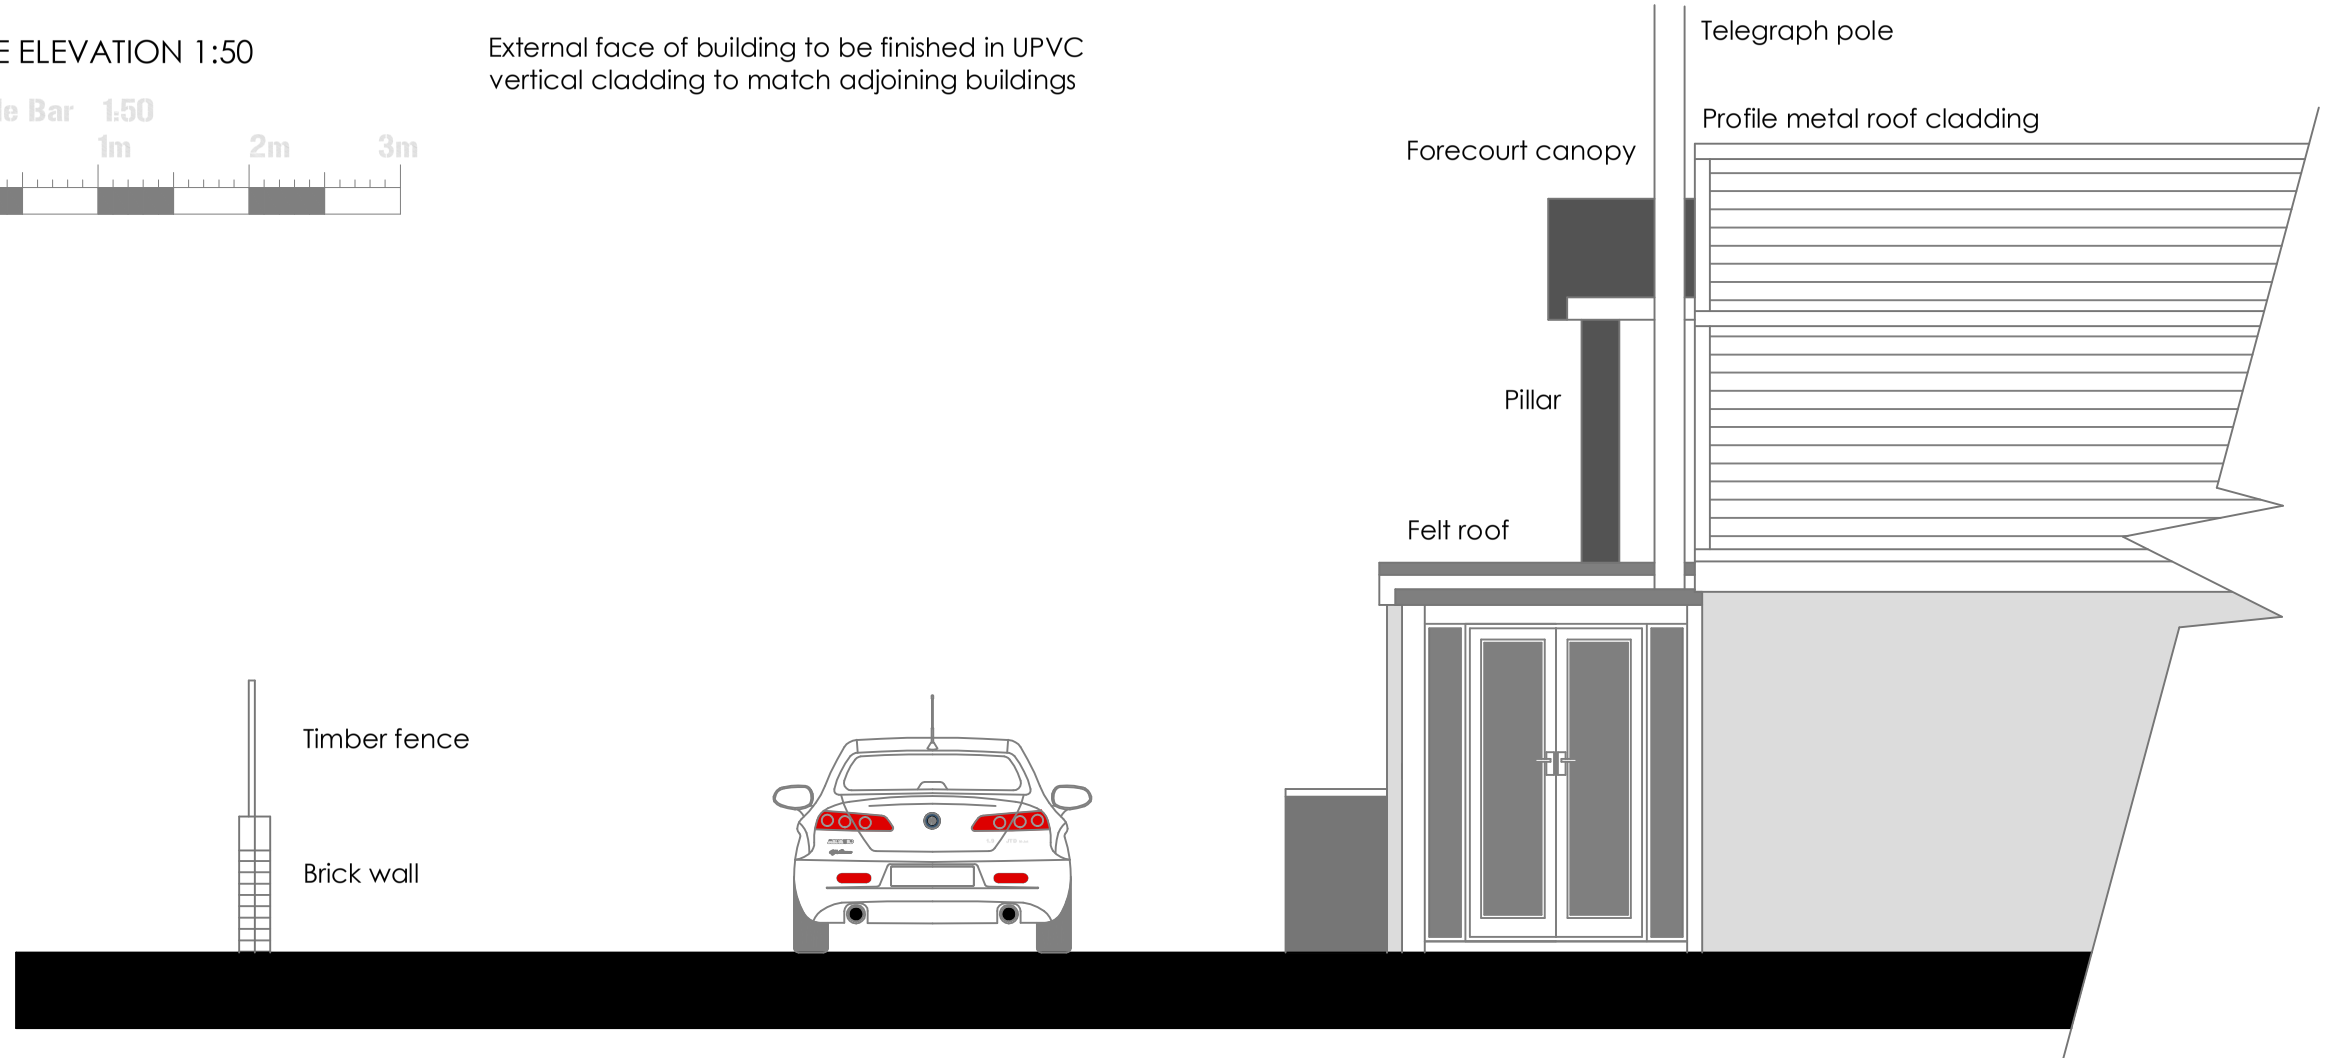

REAR ELEVATION 1:50

title : ELEVATIONS

client: MR V YOGANATHAN

address: TEXACO HORTON HEATH
BOTLEY ROAD
HORTON HEATH
SO50 7DN

date: APRIL 2014

scale: 1:50 @ A3

drwg. no: EL/1408/04

JSL
JSL ARCHITECTURAL SERVICES LTD
51A DOWNS ROAD
SOUTH WONSTON
WINCHESTER SO21 3EW
01962 808221 07732 322410
enquiries@jslarchitectural.co.uk