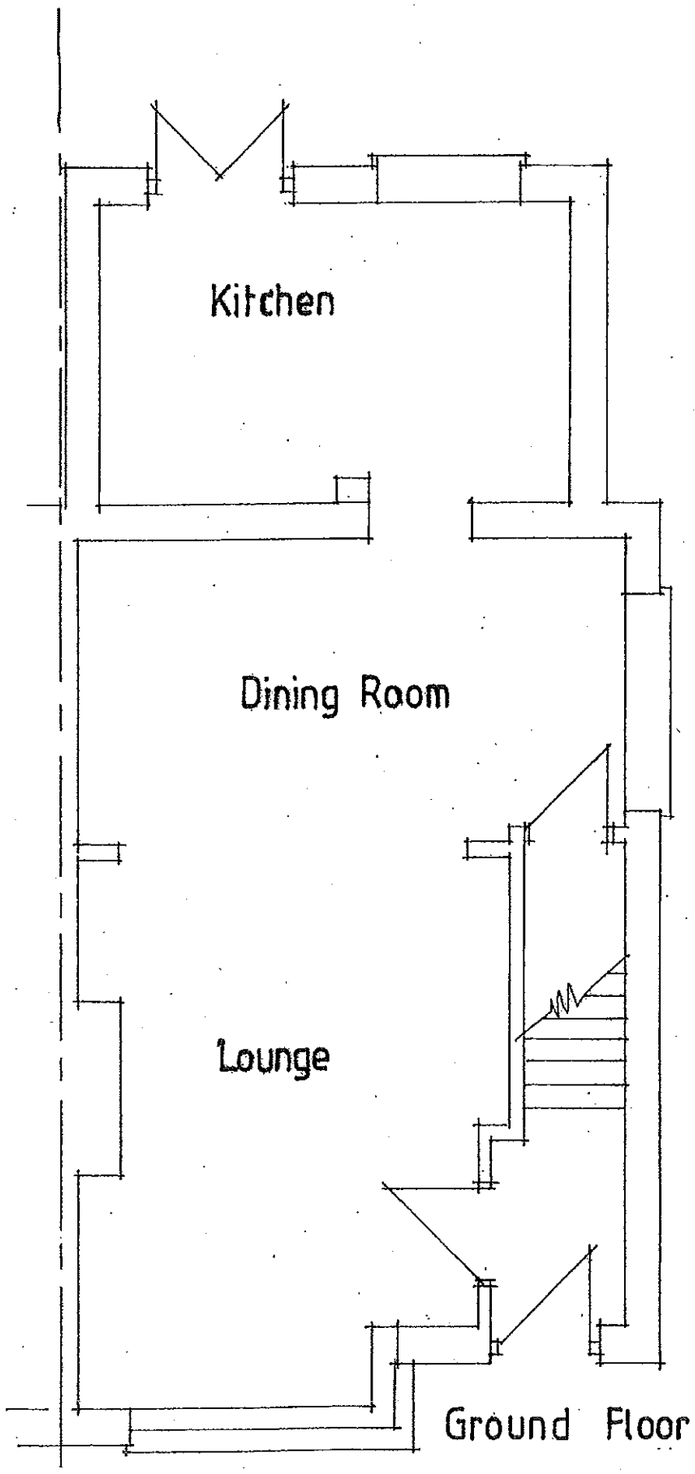

Ground Floor Plan - existing

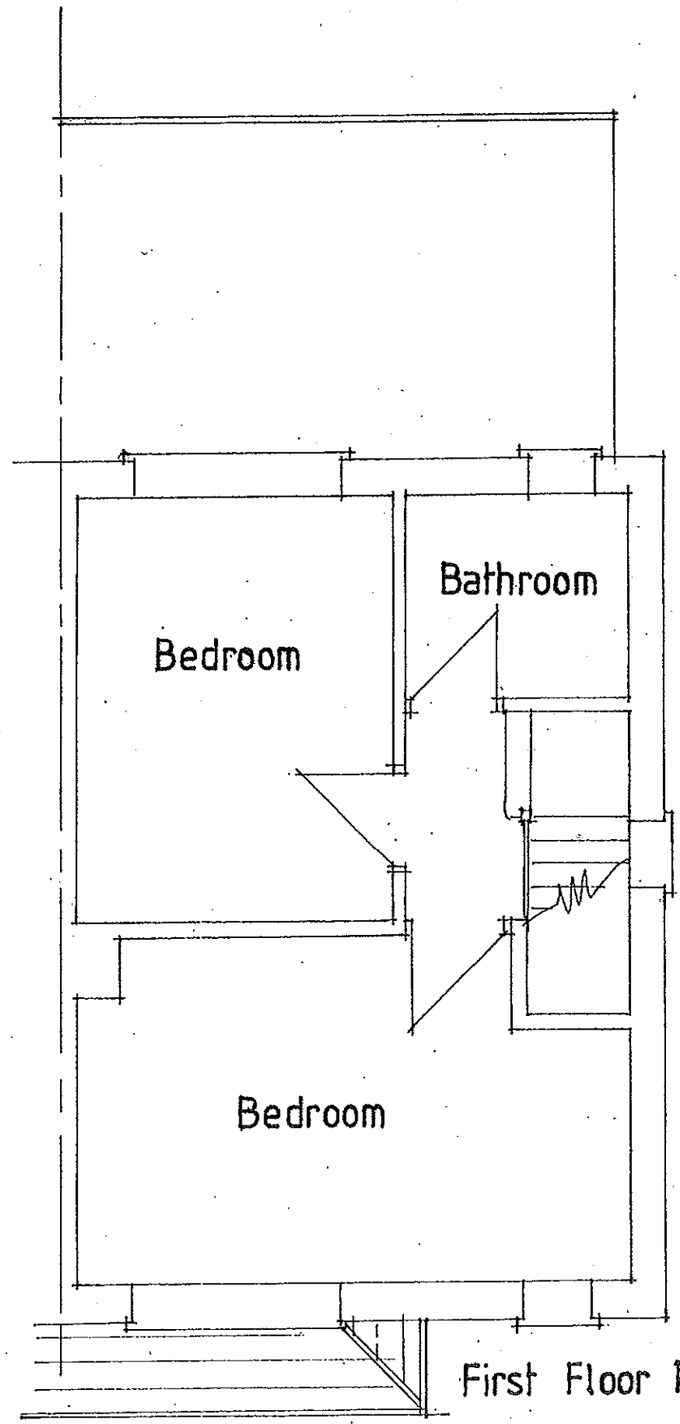

First Floor Plan - existing

6 Chalmers Way
Hamble
SCALE 1:50
January 2015

01

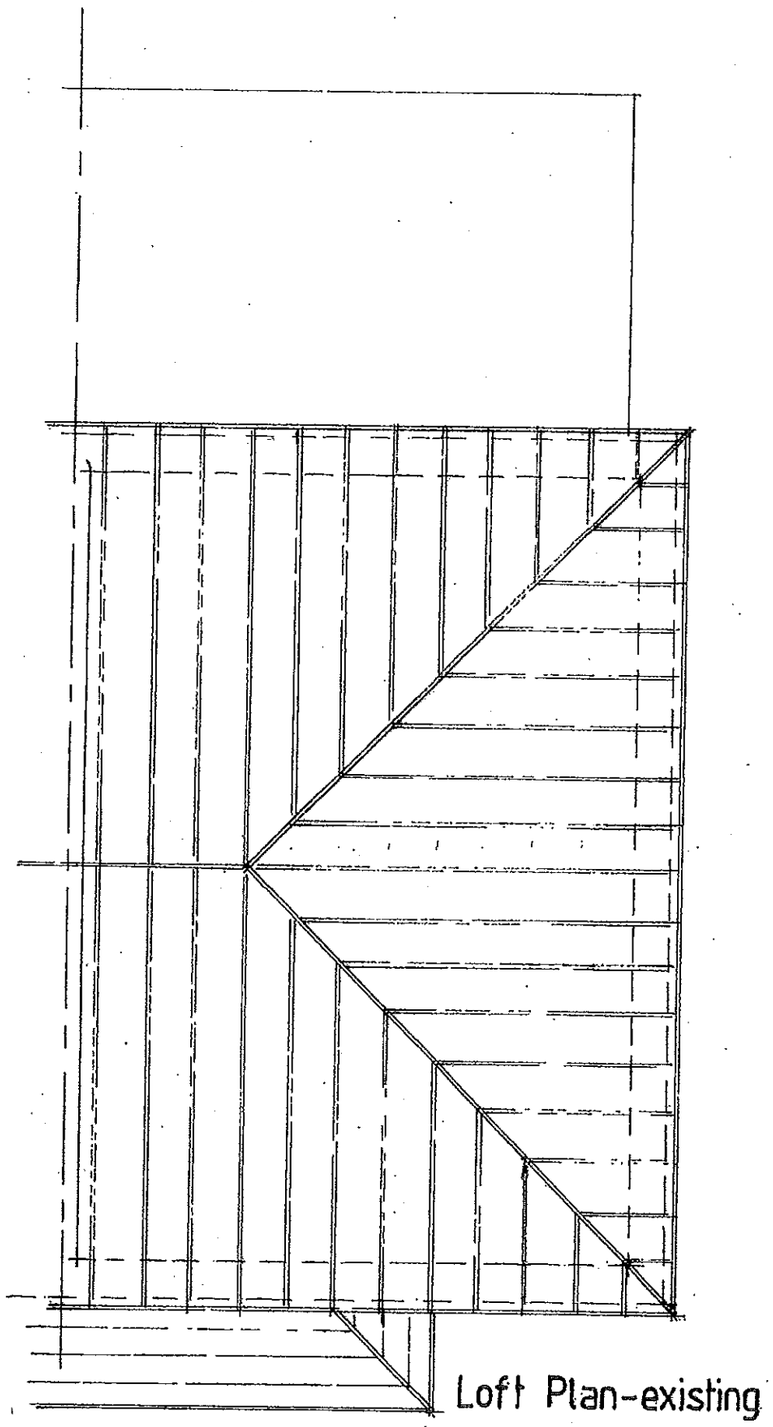

Loft Plan-existing

6 Chalmers Way
Hamble
SCALE 1:50
JANUARY 2015

EXISTING

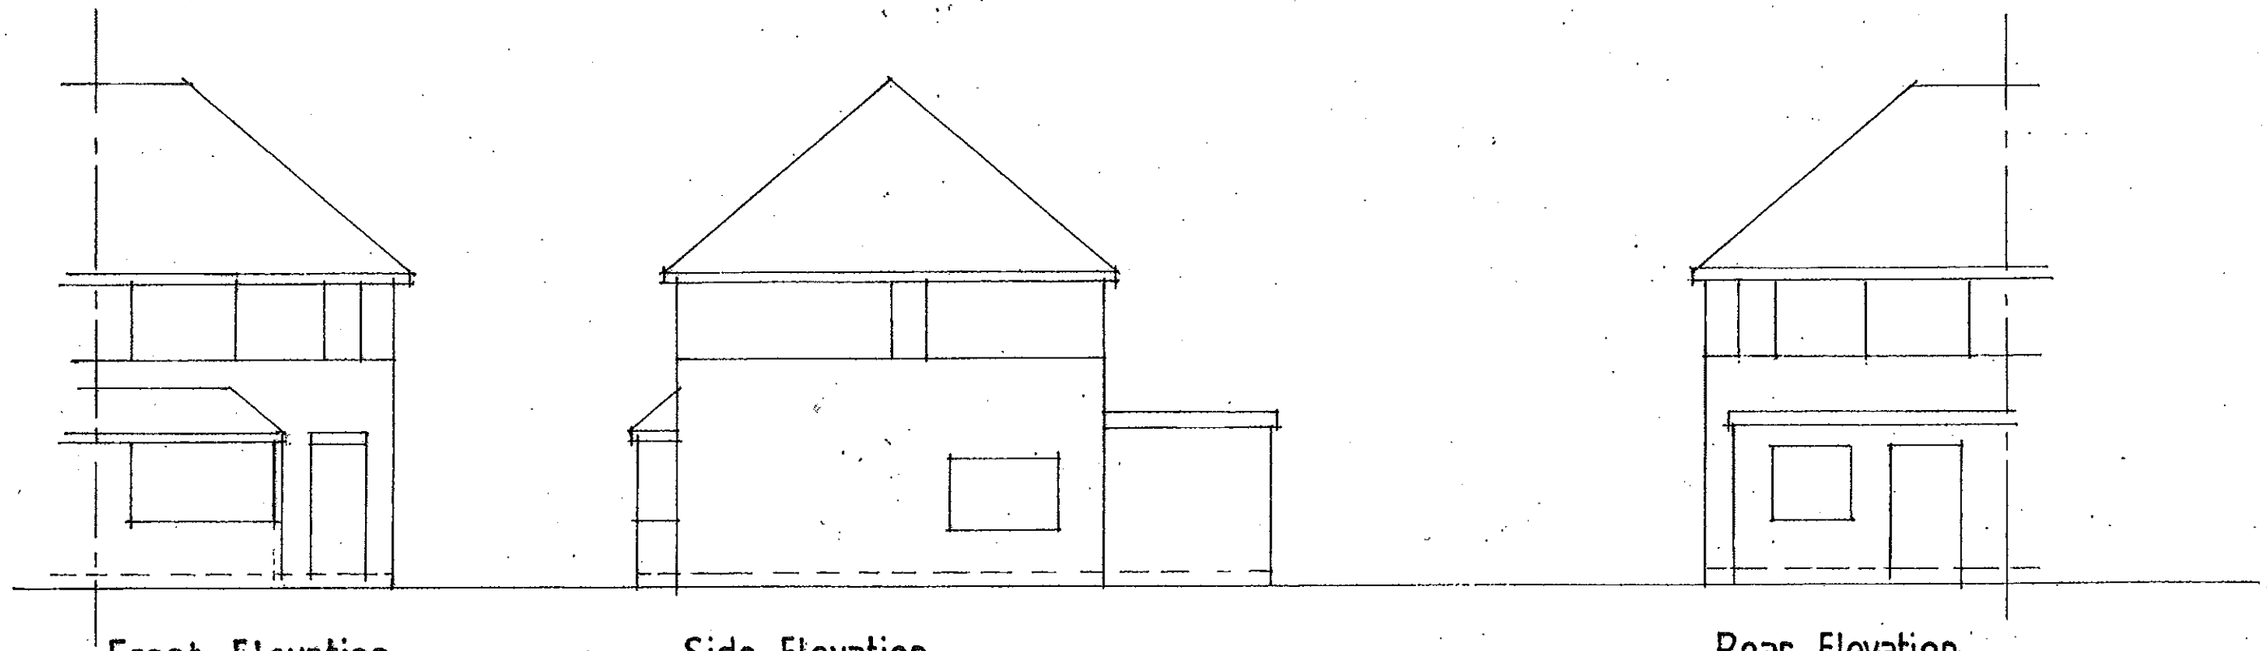

Front Elevation

Side Elevation

Rear Elevation

6 Chalmers Way
Hamble
SCALE 1:100
JANUARY 2015

03

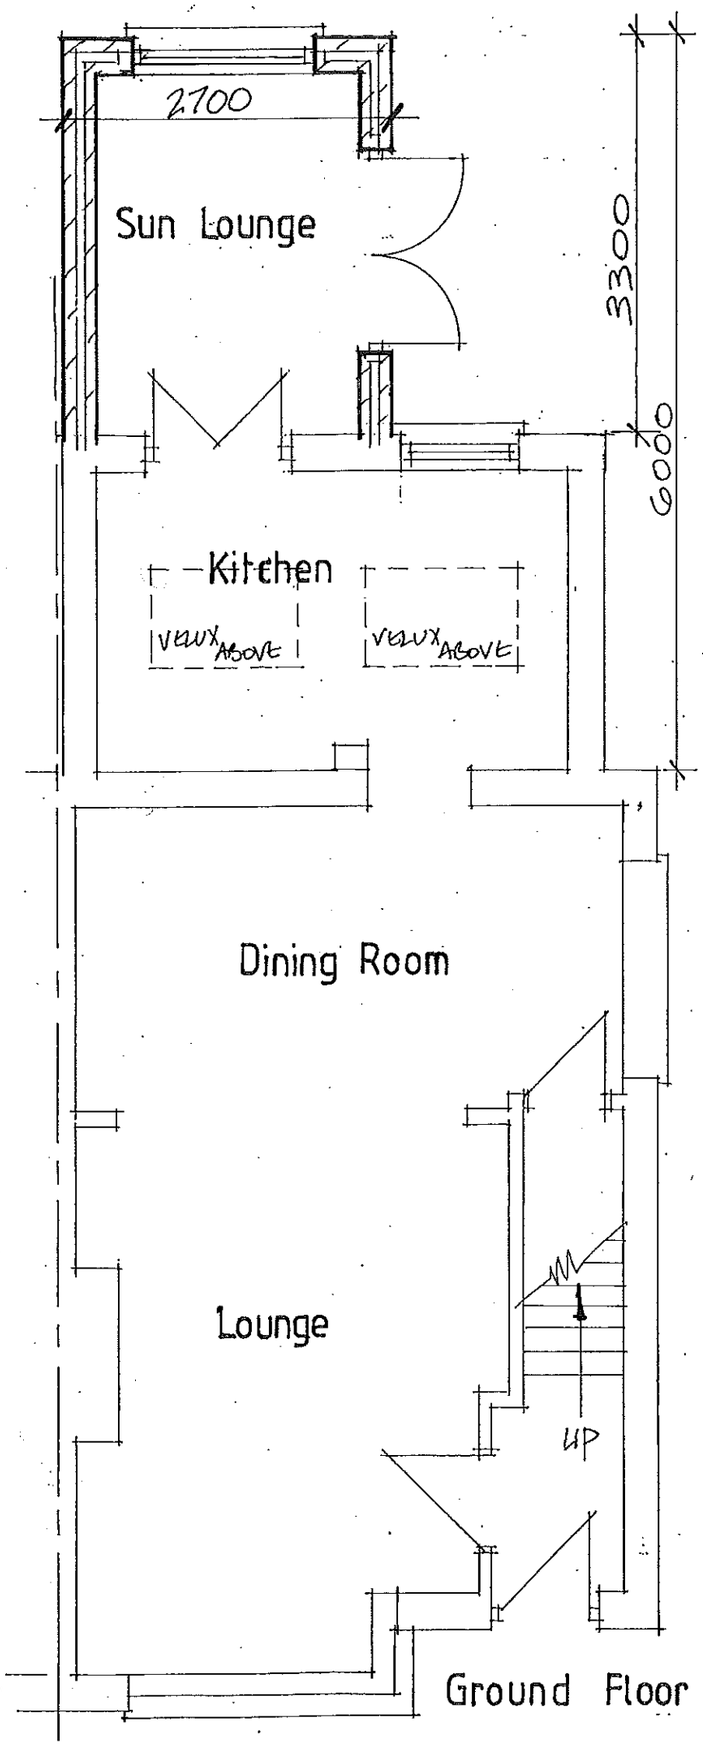

Ground Floor Plan

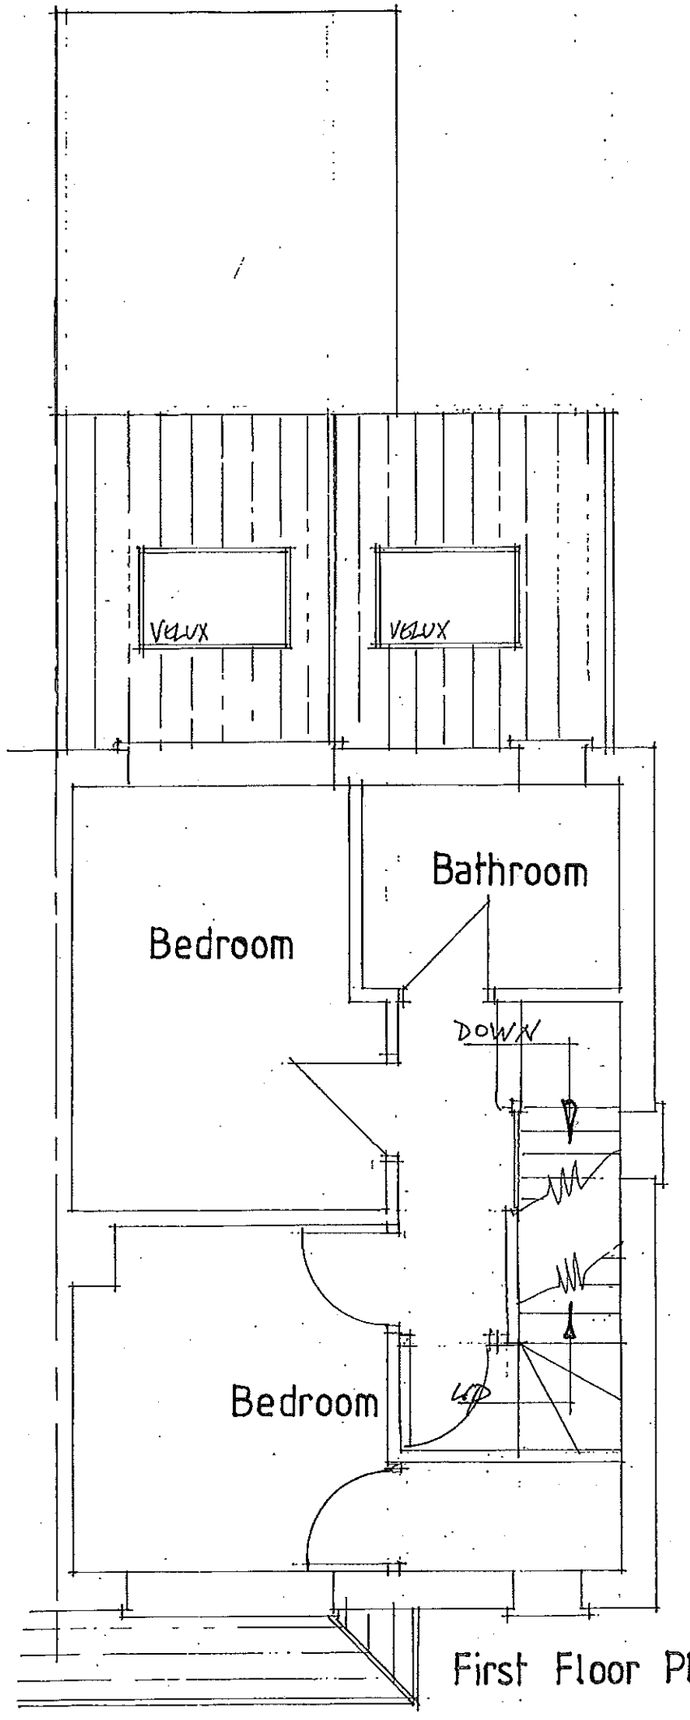

First Floor Plan

6 Chalmers Way
Hamble
SCALE 1:50
JANUARY 2015

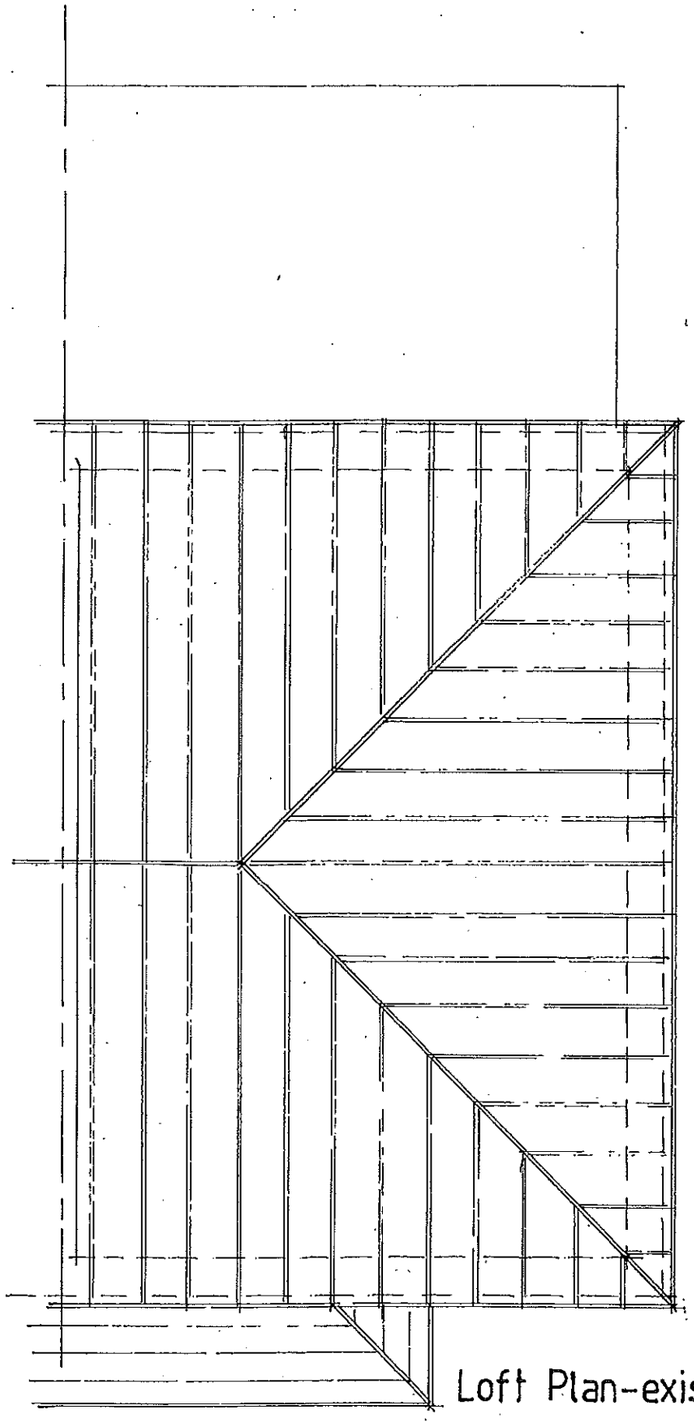

Loft Plan-existing

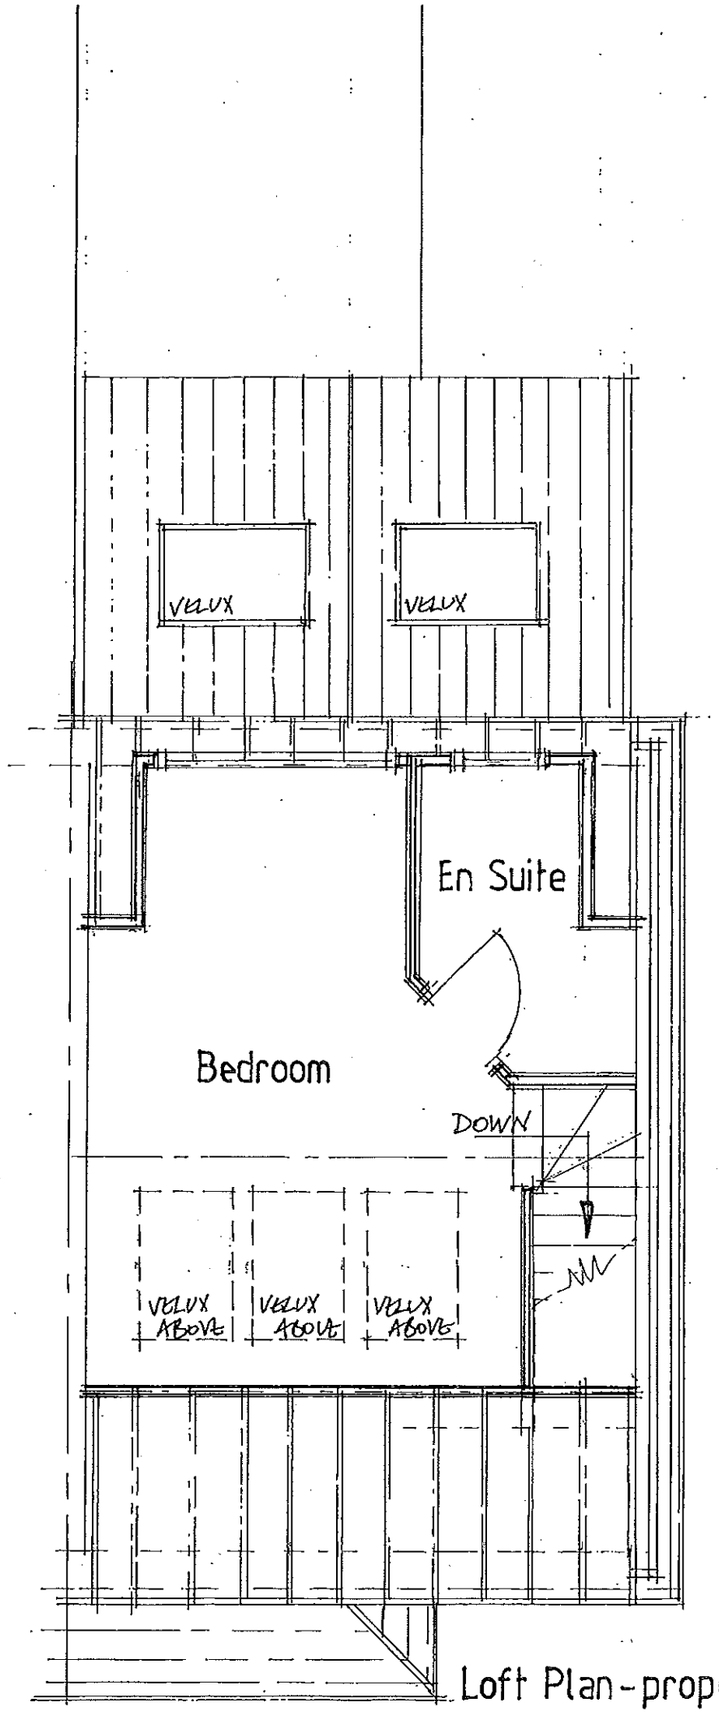

Loft Plan-proposed

6 Chalmers Way
Hamble
SCALE 1:50
JANUARY 2015

EXISTING

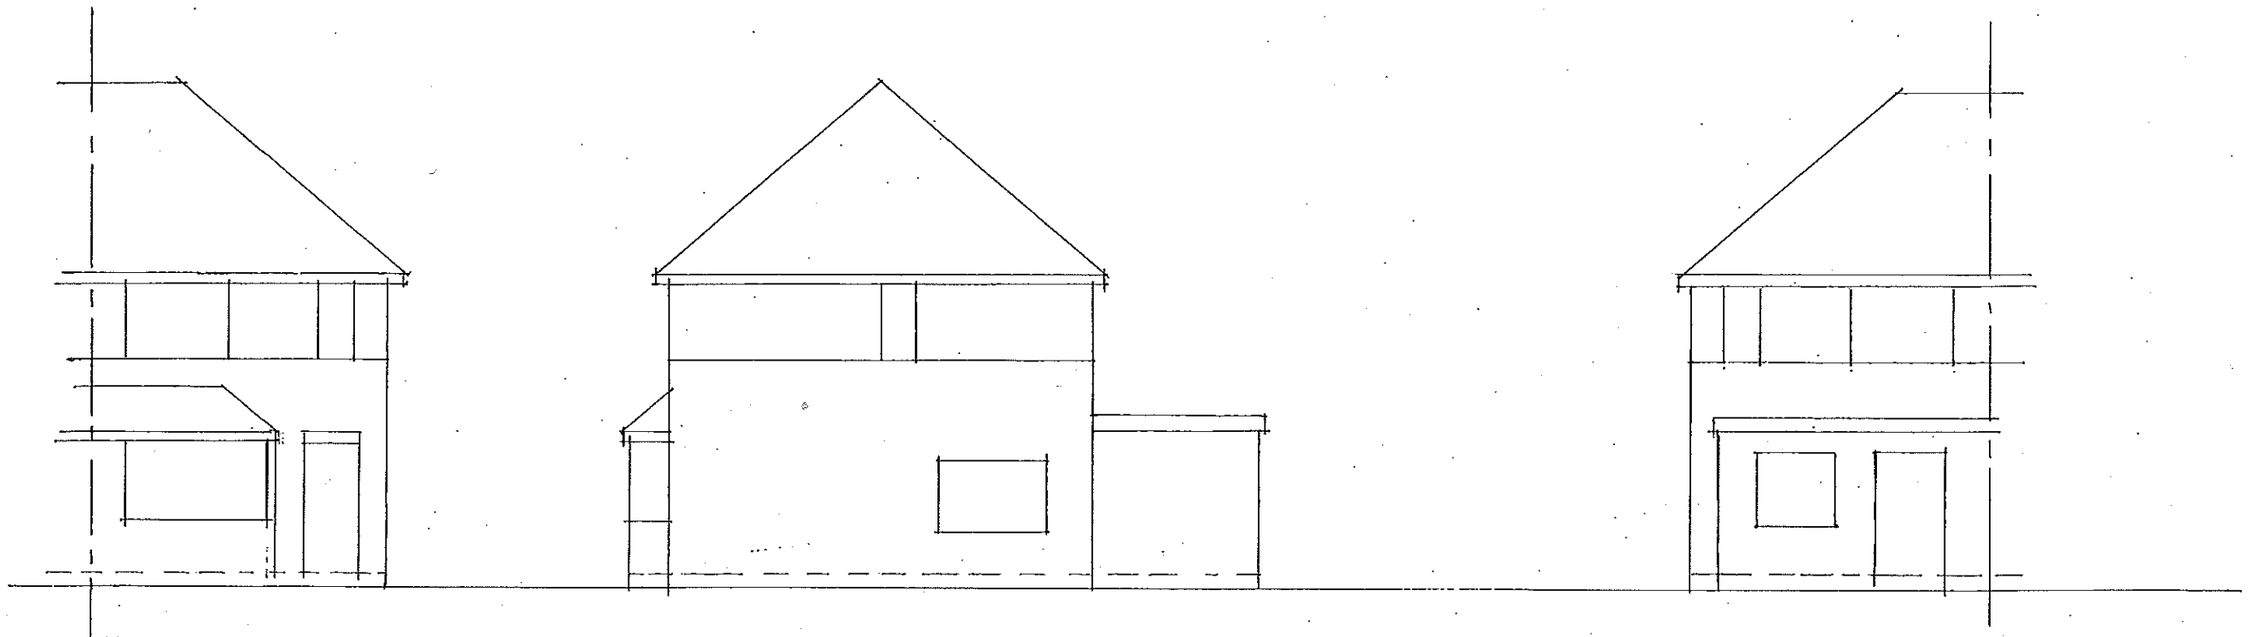

Front Elevation

Side Elevation

Rear Elevation

PROPOSED

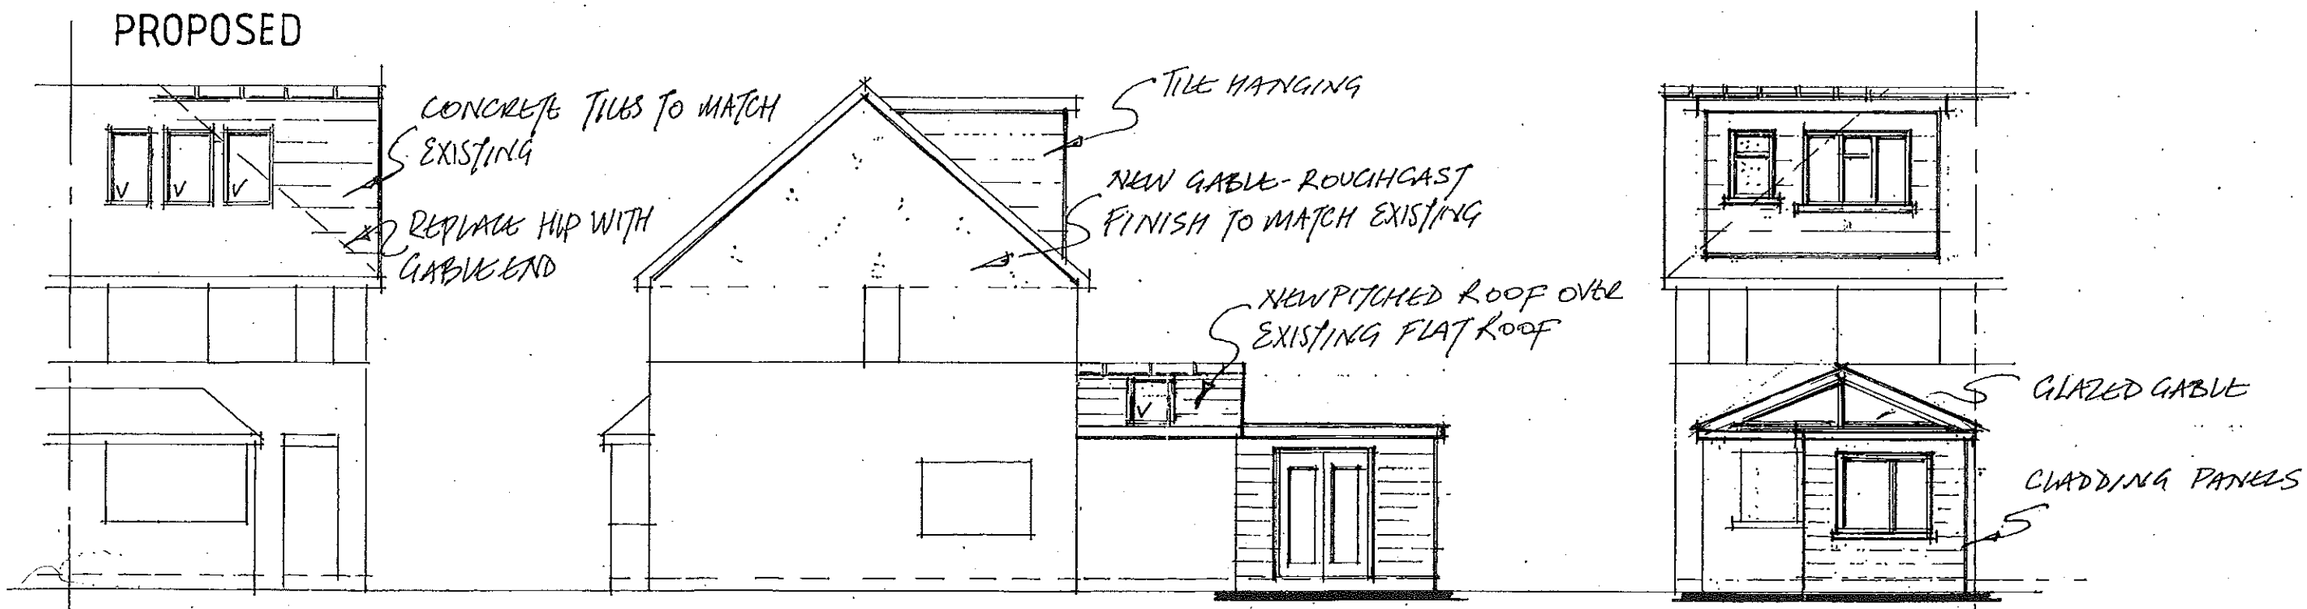

Front Elevation

Side Elevation

Rear Elevation

6 Chalmers Way
Hamble
SCALE 1:100
JANUARY 2015

06